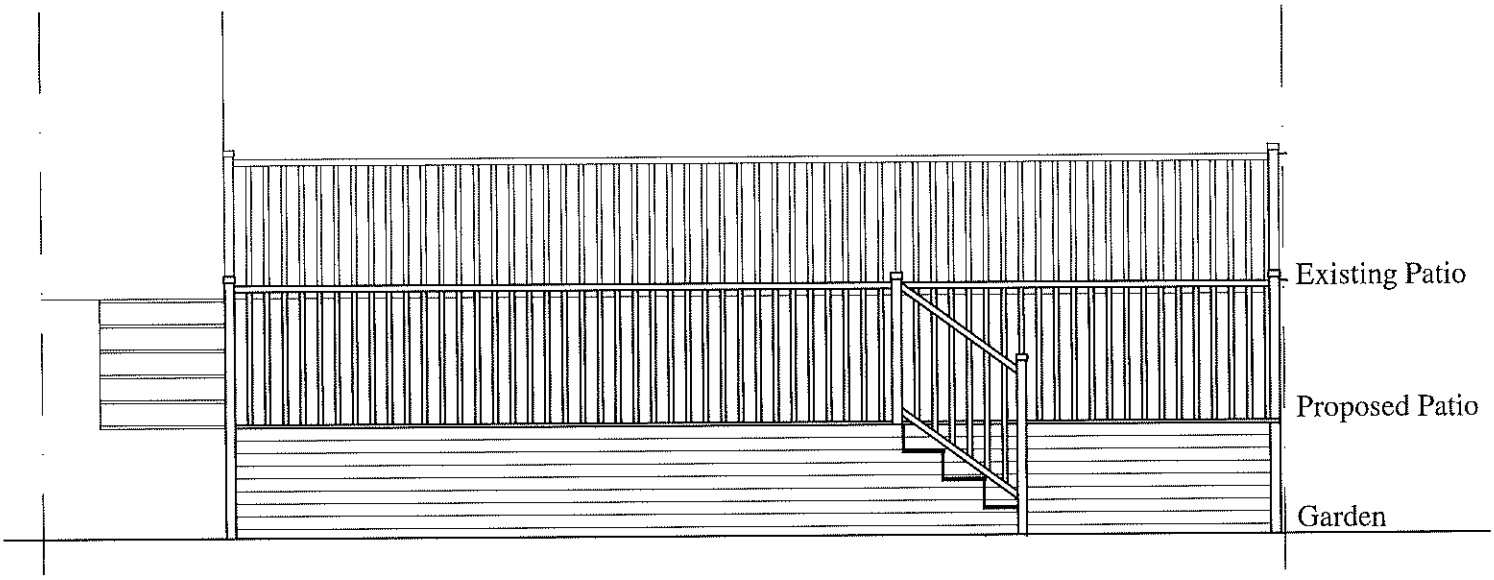

ELEVATION OF PROPOSED DECKING 1 : 50

NTR Design
& Build Limited

NTR Design & Build limited
Waterside, 212a Derby Road
Swanwick
Derbys DE55 1AD
Telephone 07966 432317

Email - ntrdesign@btinternet.com

Project Title

84 THOMSON DRIVE, CODNOR,
RIPLEY, DERBYS.

Drawing

PROPOSED DECKING AND LANDSCAPING
PROPOSED ELEVATION

Scale	Drawn By	Revision
1:100	NTR	

Date	Drawing No
JULY 2022	MT2/07/22