RIDGEWOOD
COTTAGE
ALDERWASLEY
DERBYSHIRE
PROPOSED FLOOR PLANS
1:100

GROUND FLOOR PLAN 1:100

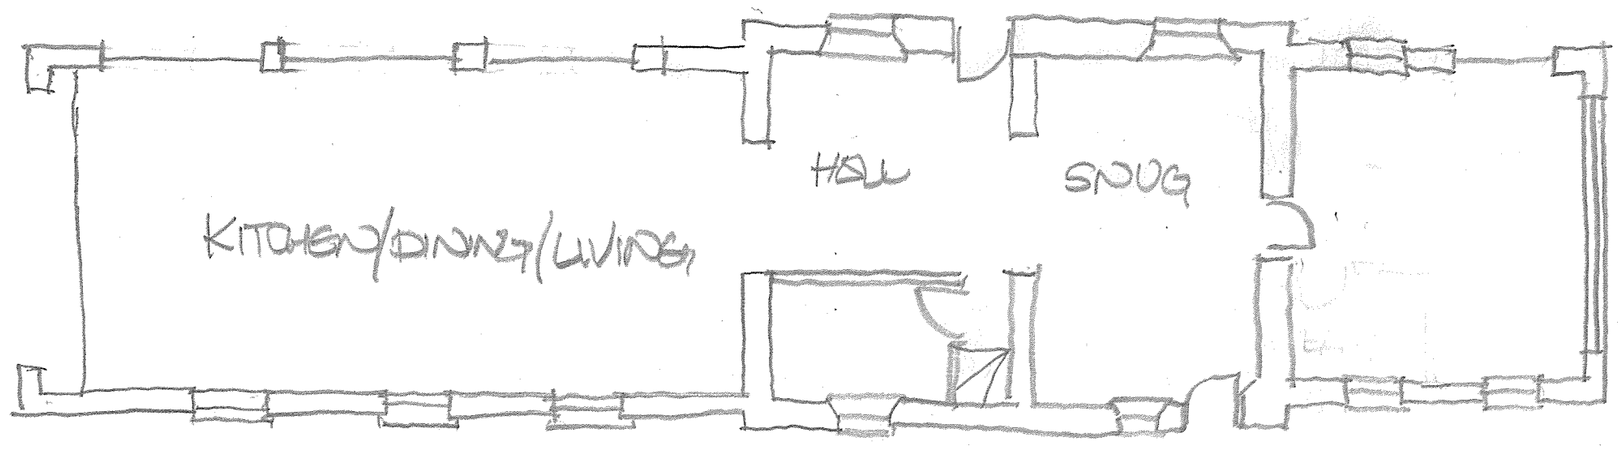



FIRST FLOOR PLAN 1:100