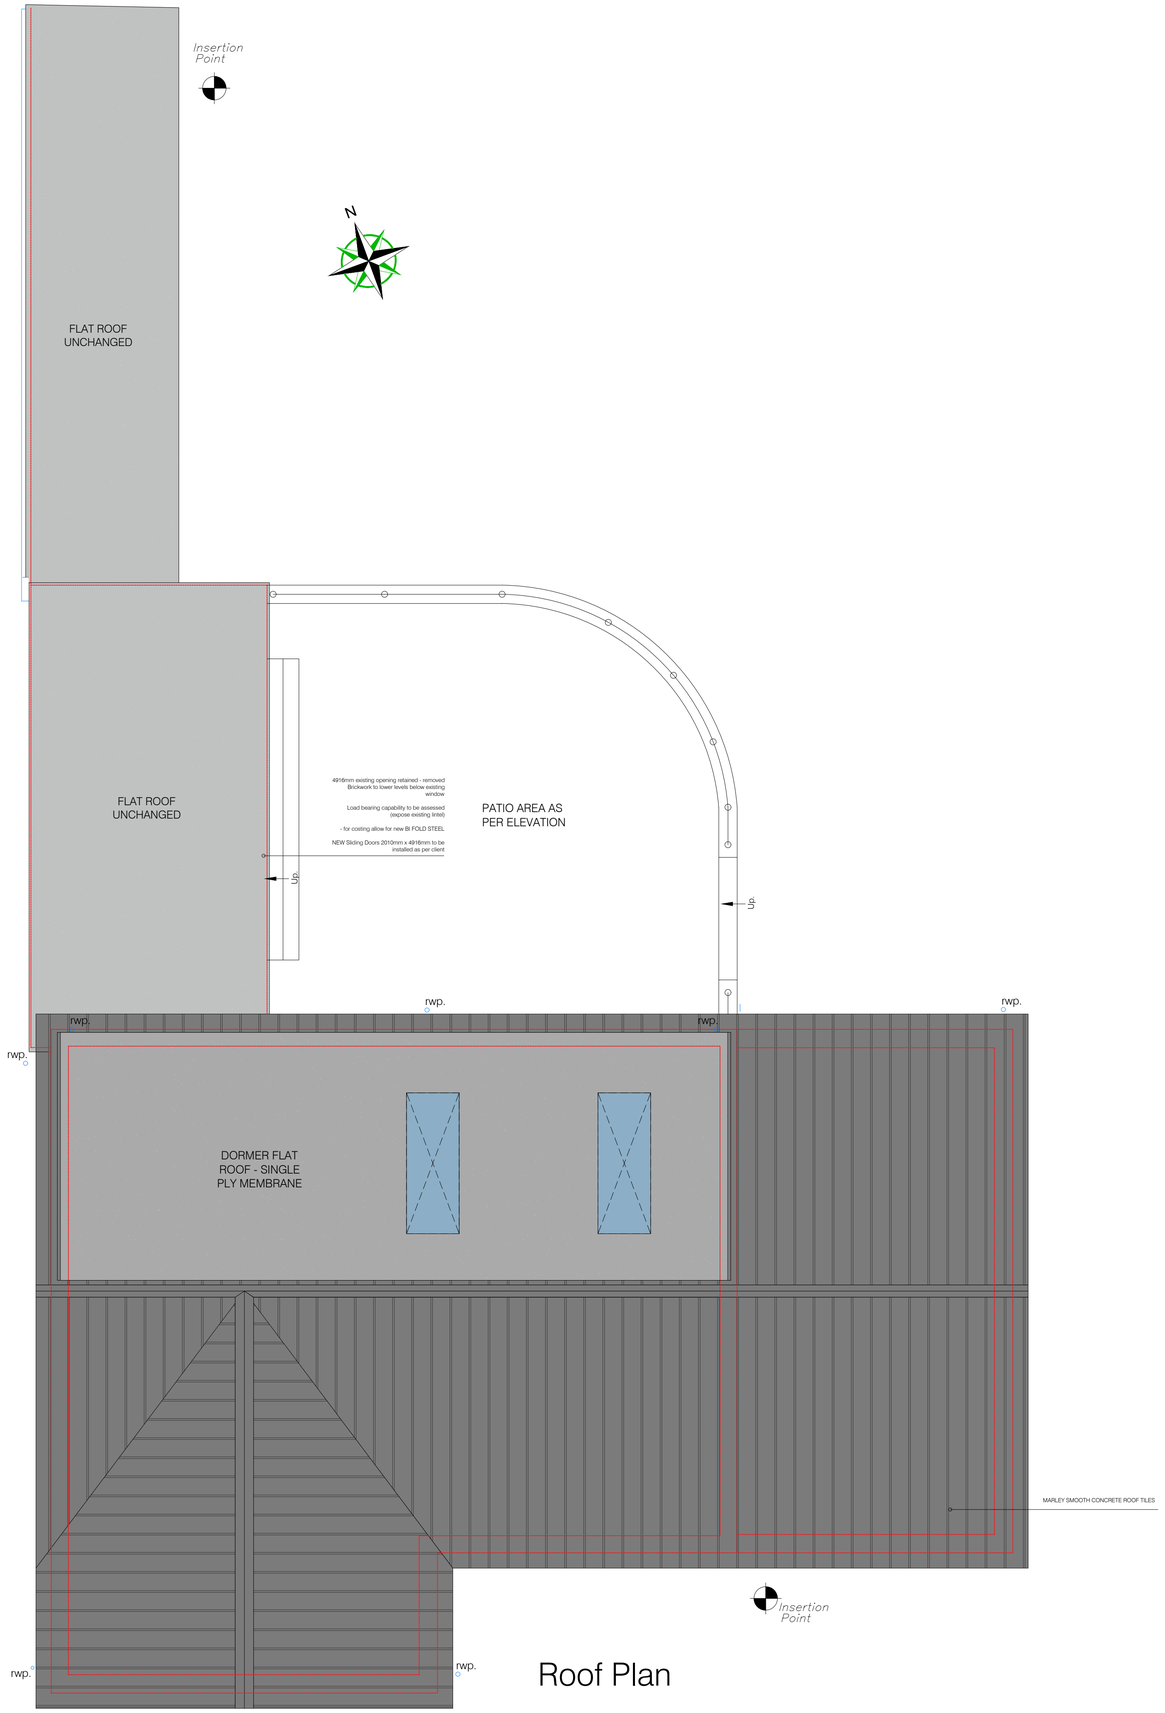

Roof Plan

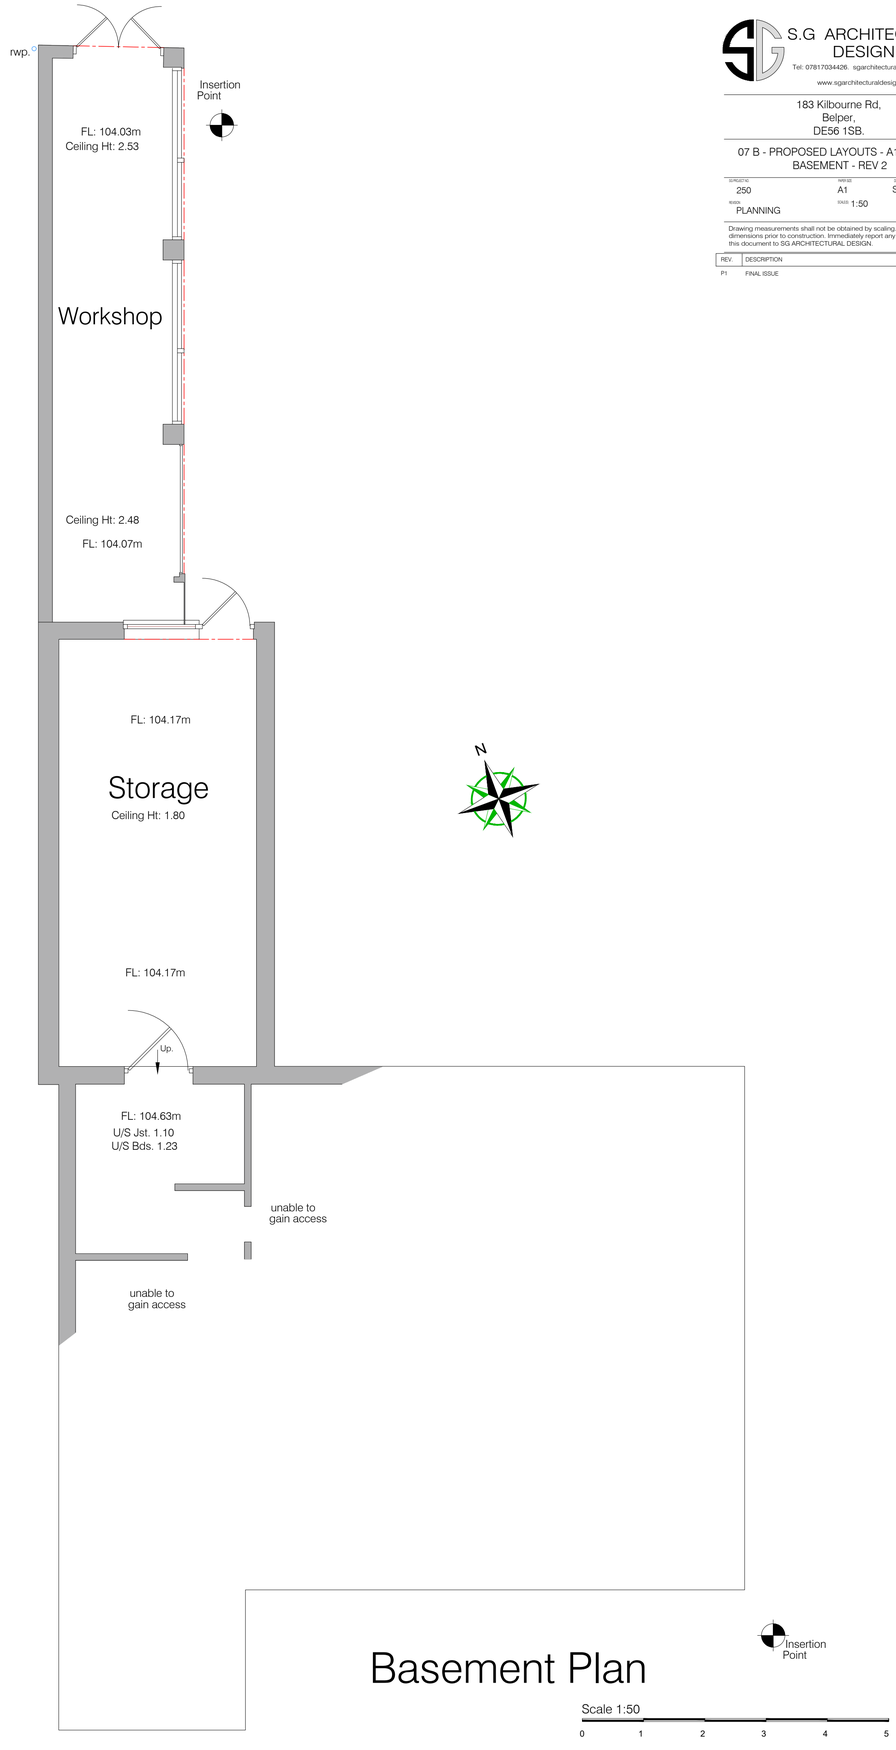

Basement Plan

Scale 1:50

0 1 2 3 4 5

S.G ARCHITECTURAL DESIGN
Tel: 07817034426. sgarchitecturaldesign@gmail.com.
www.sgarchitecturaldesign.com

183 Kilbourne Rd,
Belper,
DE56 1SB.

07 B - PROPOSED LAYOUTS - A1- ROOF - BASEMENT - REV 2

DWG NO	PAPER SIZE	DRAWN BY
250	A1	SG

STATUS PLANNING

SCALE 1:50

Drawing measurements shall not be obtained by scaling. Verify all dimensions prior to construction. Immediately report any discrepancies on this document to SG ARCHITECTURAL DESIGN.

REV.	DESCRIPTION	DATE	BY	CHK'D
P1	FINAL ISSUE	27-07-22	SG	SG