S.G ARCHITECTURAL DESIGN
Tel: 07817034426. sgarchitecturaldesign@gmail.com.
www.sgarchitecturaldesign.com

183 KILBOURNE RD,
BELPER,
DE56 1SB.

10 C - PROPOSED FF - A2 - 1-50 - REV 2

JOB NO	PAPER	DRAWN
250	A2	SG
STAGE	SCALE	
DESIGN / BREGS	1:50	

Drawing measurements shall not be obtained by scaling. Verify all dimensions prior to construction. Immediately report any discrepancies on this document to SG ARCHITECTURAL DESIGN.

REV.	DESCRIPTION	DATE	BY	CHK'D
P1	FINAL ISSUE	27/07/2022	SG	SG

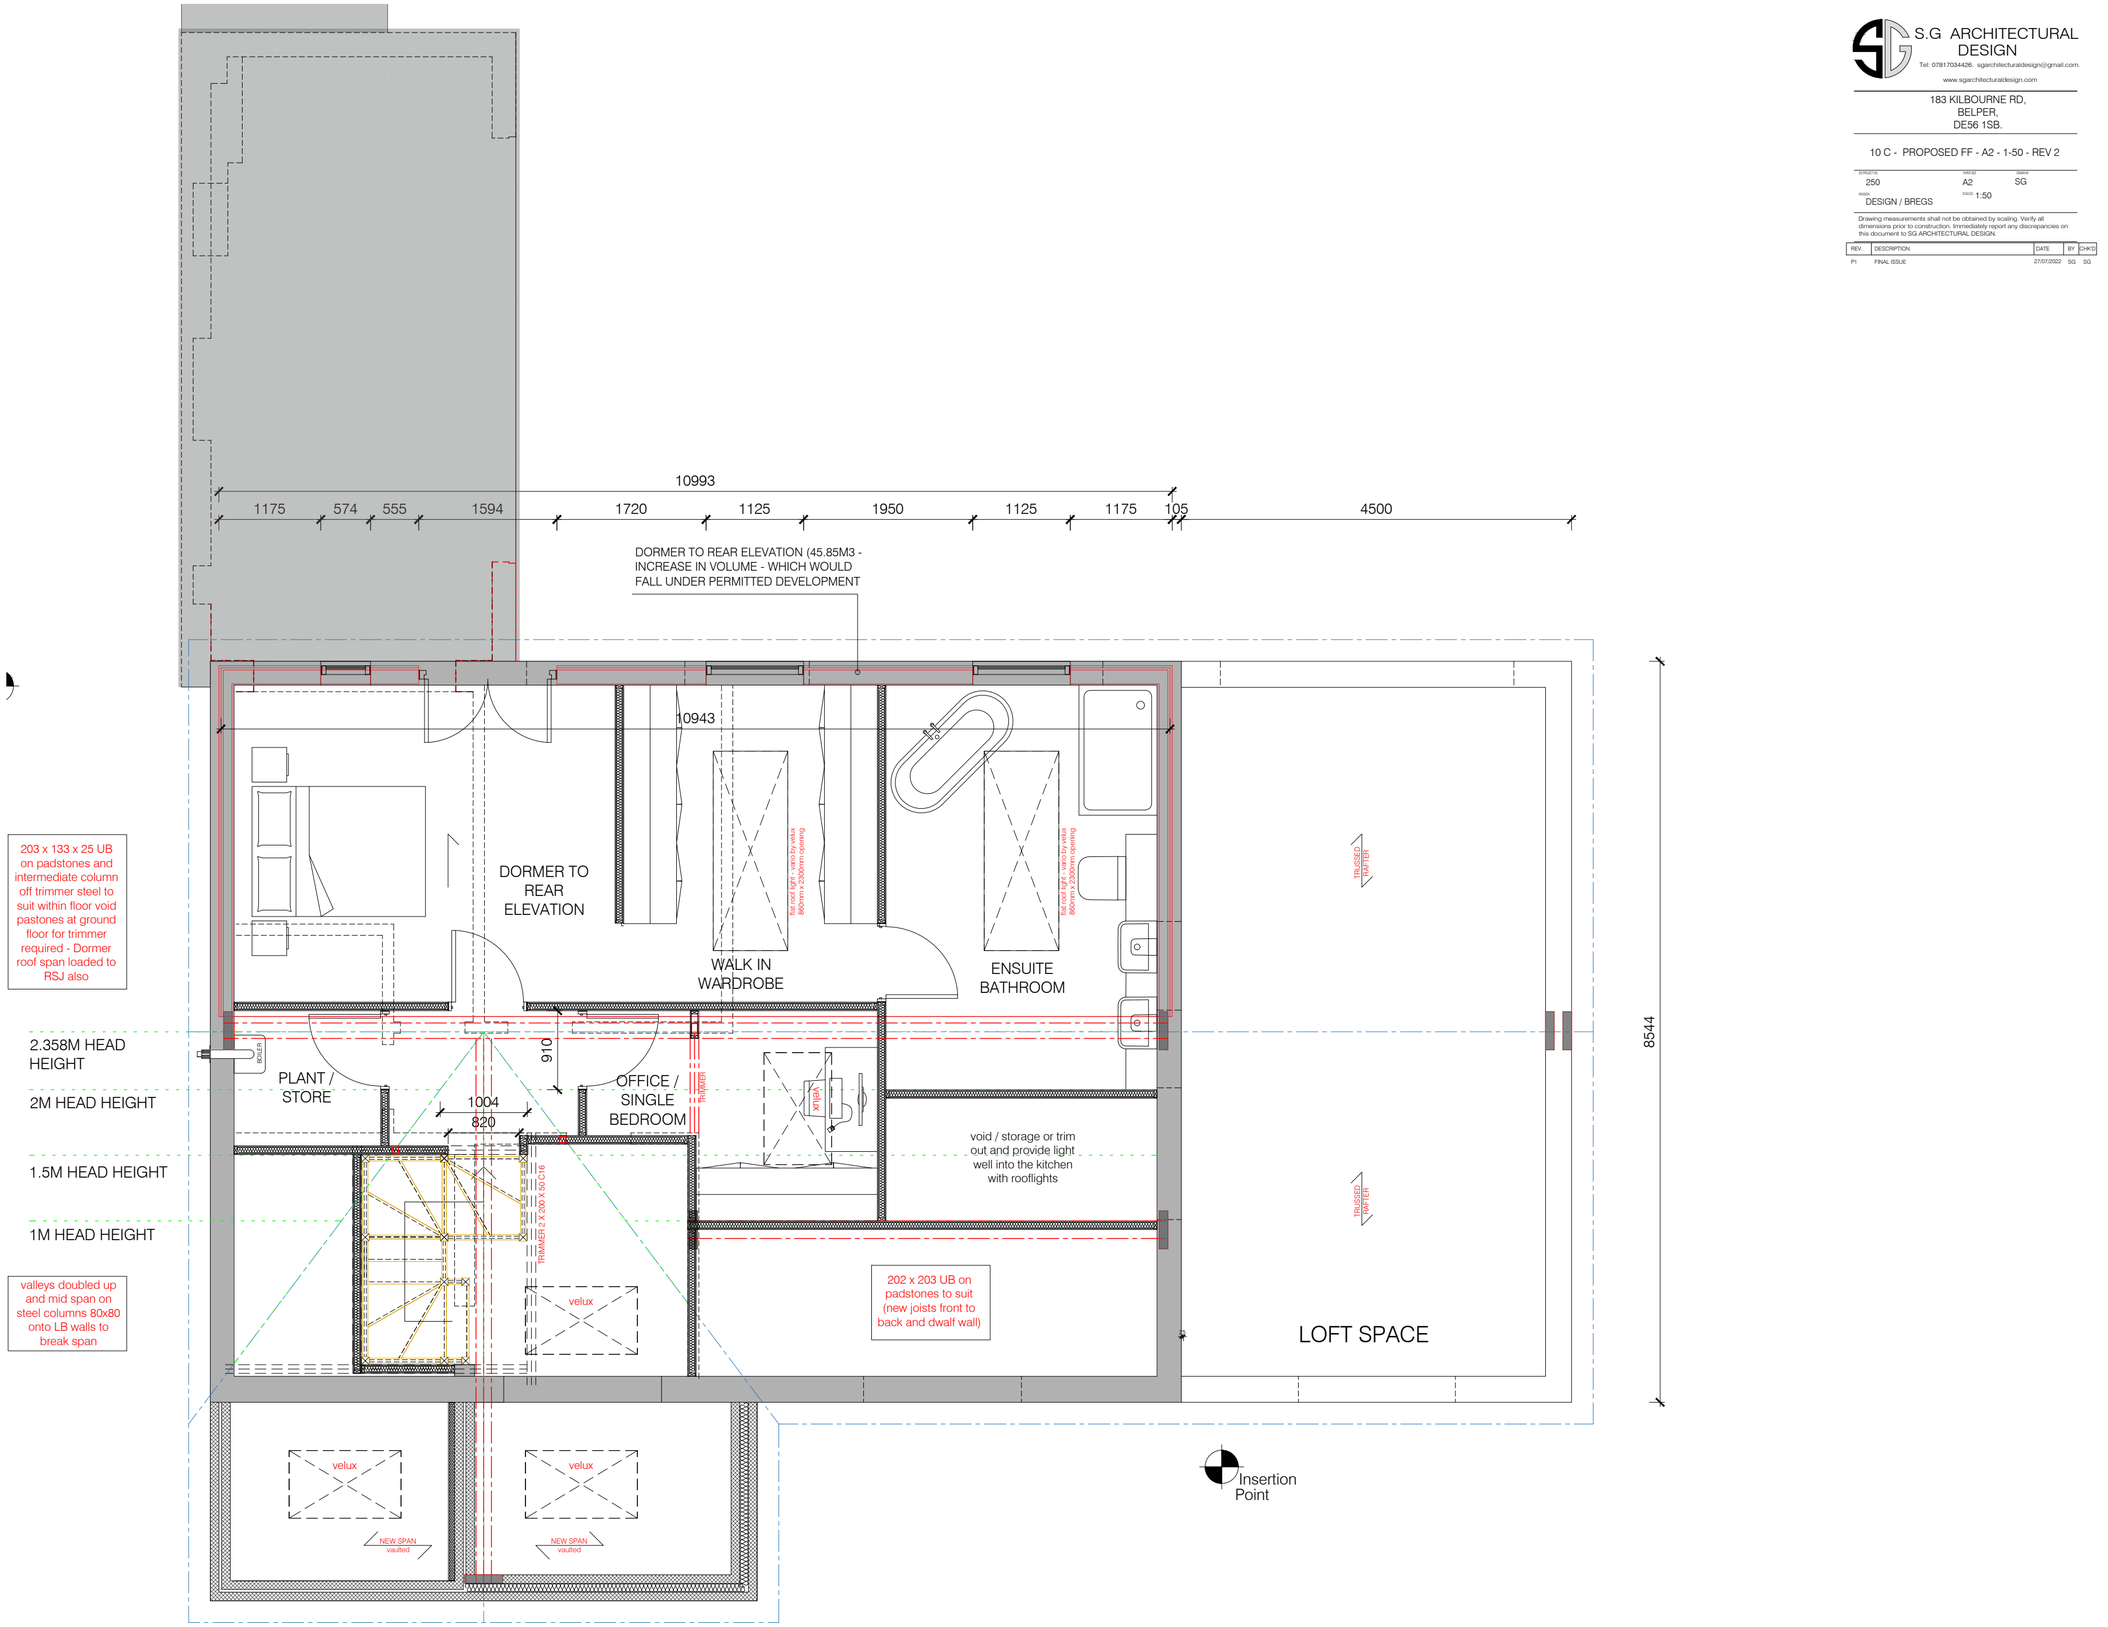

First Floor Plan

Scale 1:50

0 1 2 3 4 5