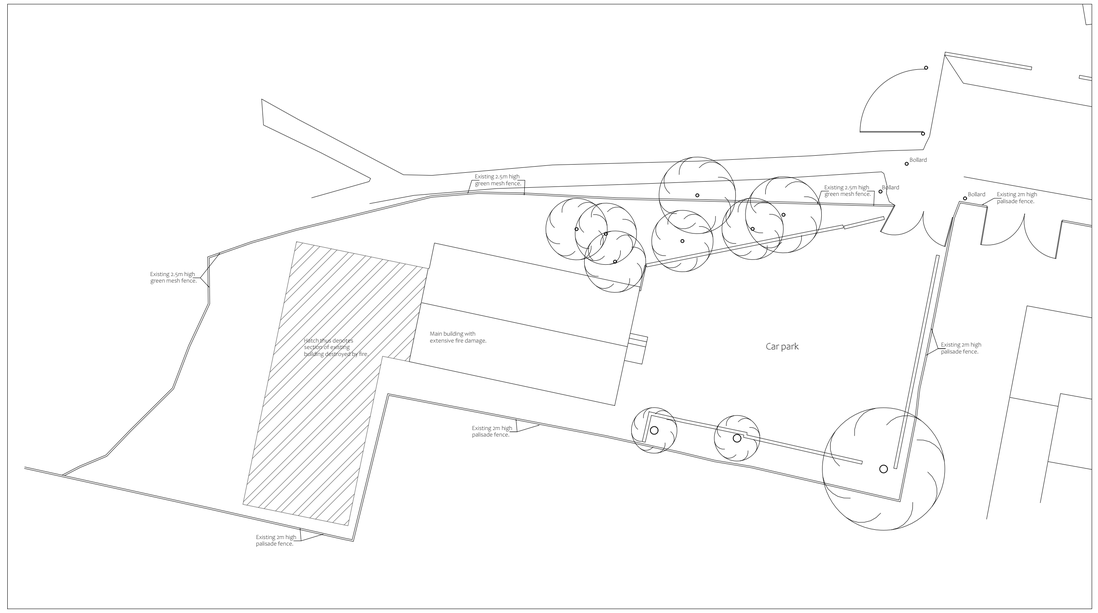

Existing Site Block Plan
Scale 1: 200

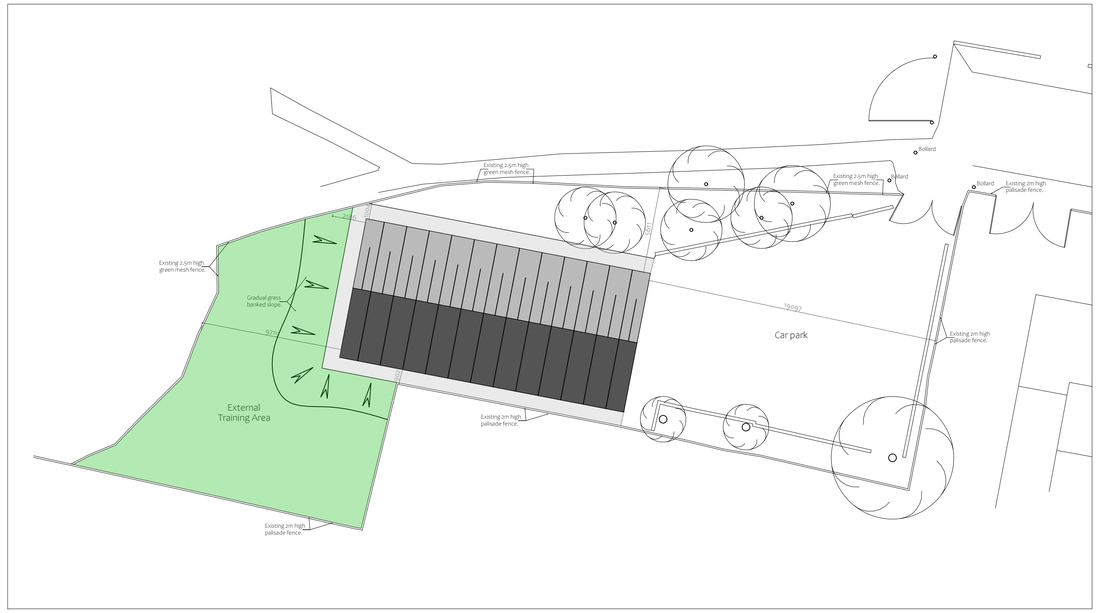

Proposed Site Block Plan
Scale 1: 200

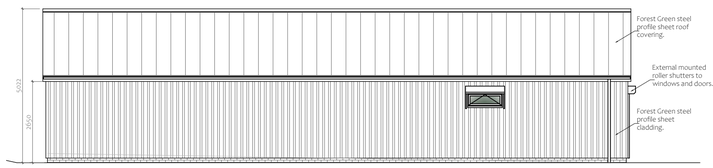

Proposed Side Elevation
Scale 1:100 (South)

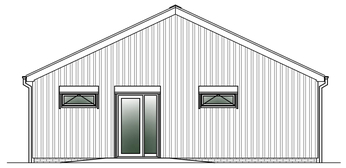

Proposed Front Elevation
Scale 1:100 (East)

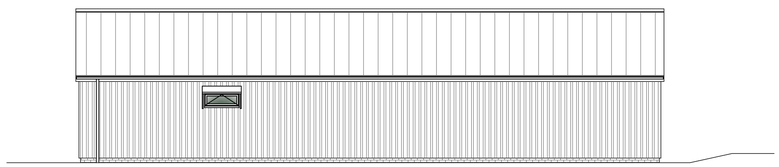

Proposed Side Elevation
Scale 1:100 (North)

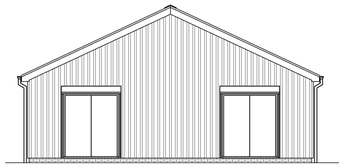

Proposed Rear Elevation
Scale 1:100 (West)

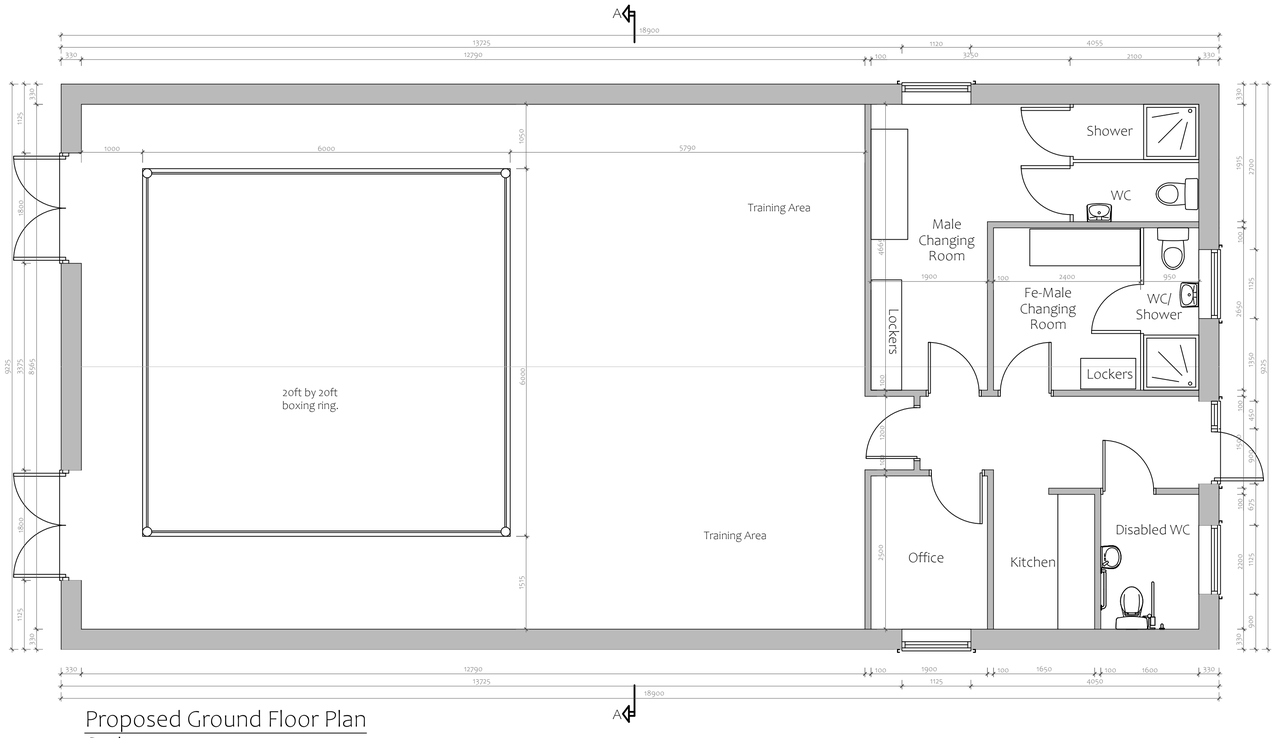

Proposed Ground Floor Plan
Scale 1: 50

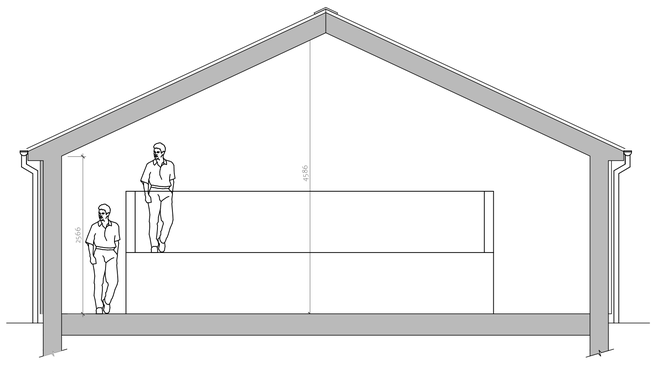

Proposed Section Through A-A
Scale 1:50

PLANNING ISSUE

Rev	By	Date	Details
A	MO	13/07/22	Planning Issue

PROPOSED
Erection of replacement boxing club.

LOCATION
Aldercar & Langley Mill Boxing Club
22 Queen street
Langley Mill
Nottingham
NG16 4EJ

CLIENT
Aldercar & Langley Mill Boxing Club

DRAWING TITLE
Details as existing and Proposed

DRAWN BY	DATE	DWG.No	REV
MO	June 2022	KJ3401/01	A

SCALES @ A1: 1:50 | 1:100 | 1:200

DO NOT SCALE:
From this drawing all dimensions are in millimetres unless otherwise stated any discrepancies are to be reported to Lacey & Owen Architectural Services Ltd.

RELEVANT DRAWINGS:
This drawing is to be read in conjunction with all other relevant drawings and details

DRAWING COPYRIGHT:
This drawing and all other relevant drawings is the property of Lacey & Owen Architectural Services Ltd. and should not be copied or altered in any way without prior consent

139 Bath Street
Ilkeston
Derbyshire
DE7 8AS
LACEY & OWEN
ARCHITECTURAL SERVICES LTD
T: 0115 944 5138
E: enquiry@laceyandowen.co.uk
www.laceyandowen.co.uk
CIAT
REGISTERED PRACTICE