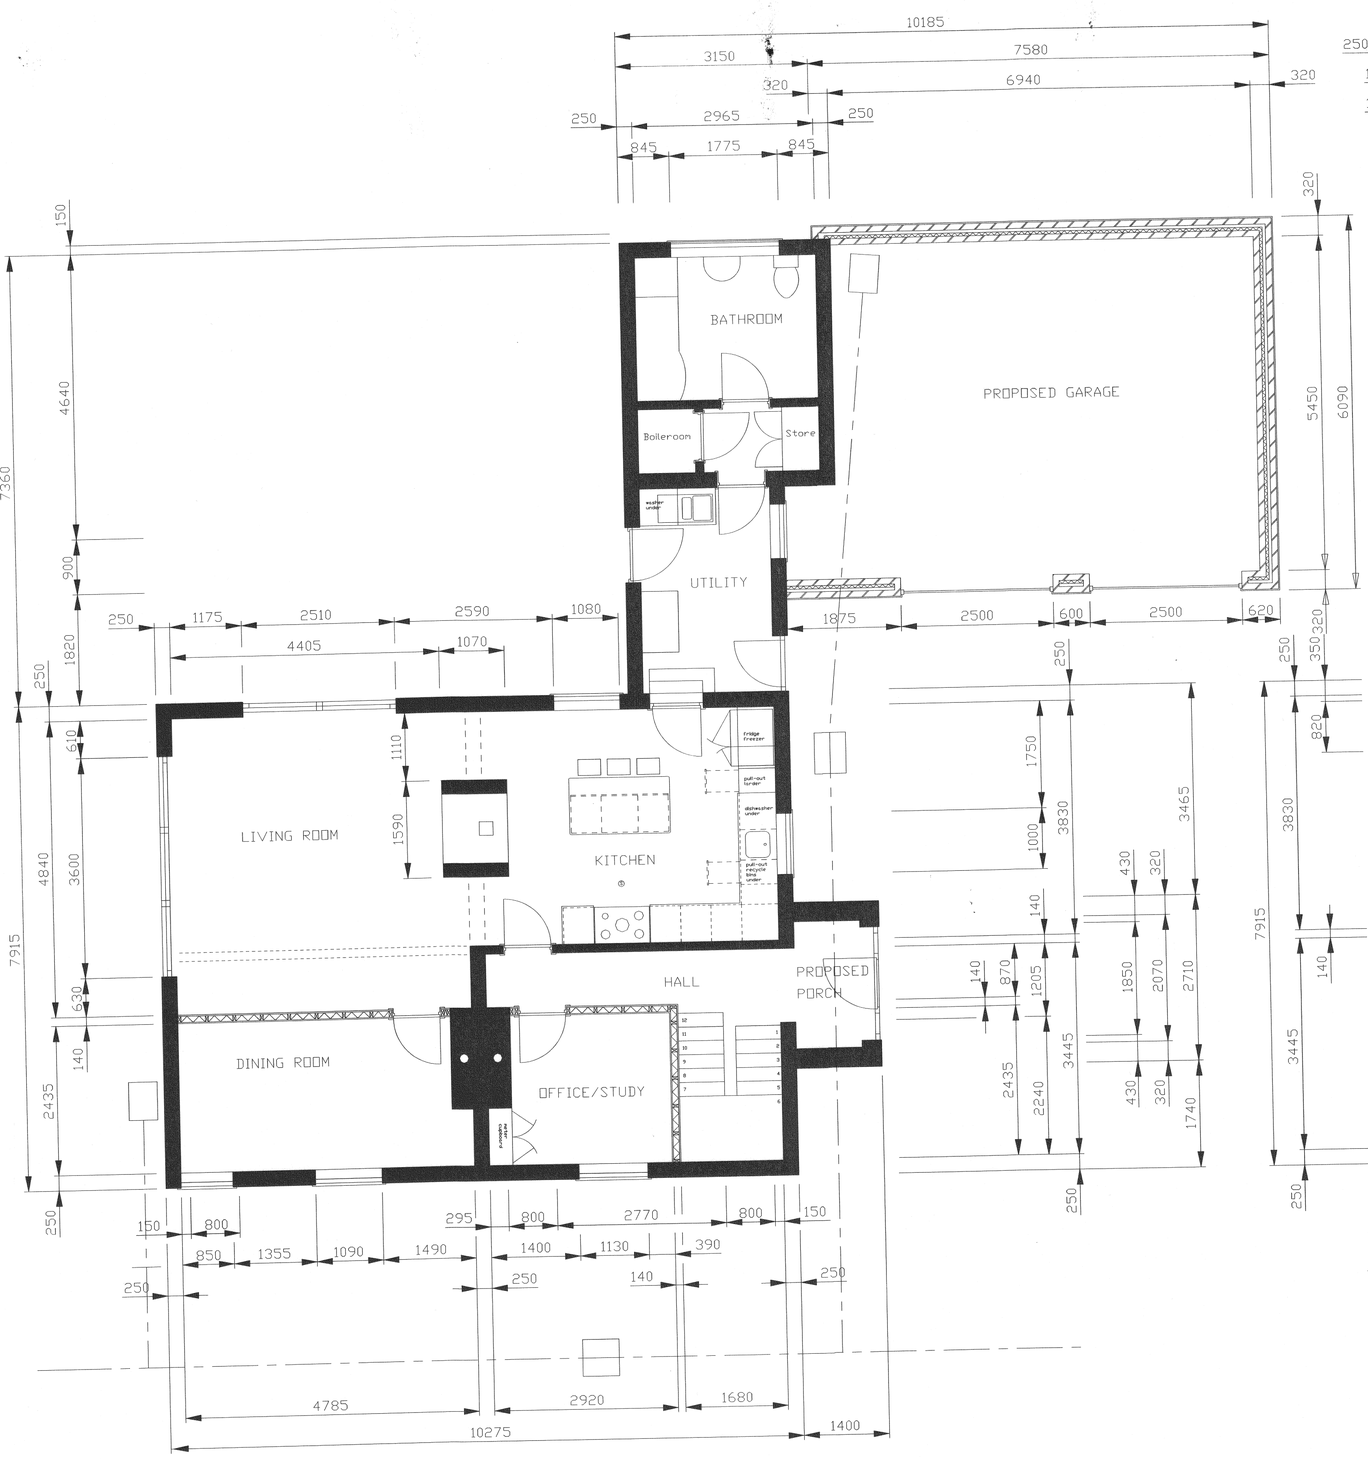

PROPOSED GROUND FLOOR PLAN

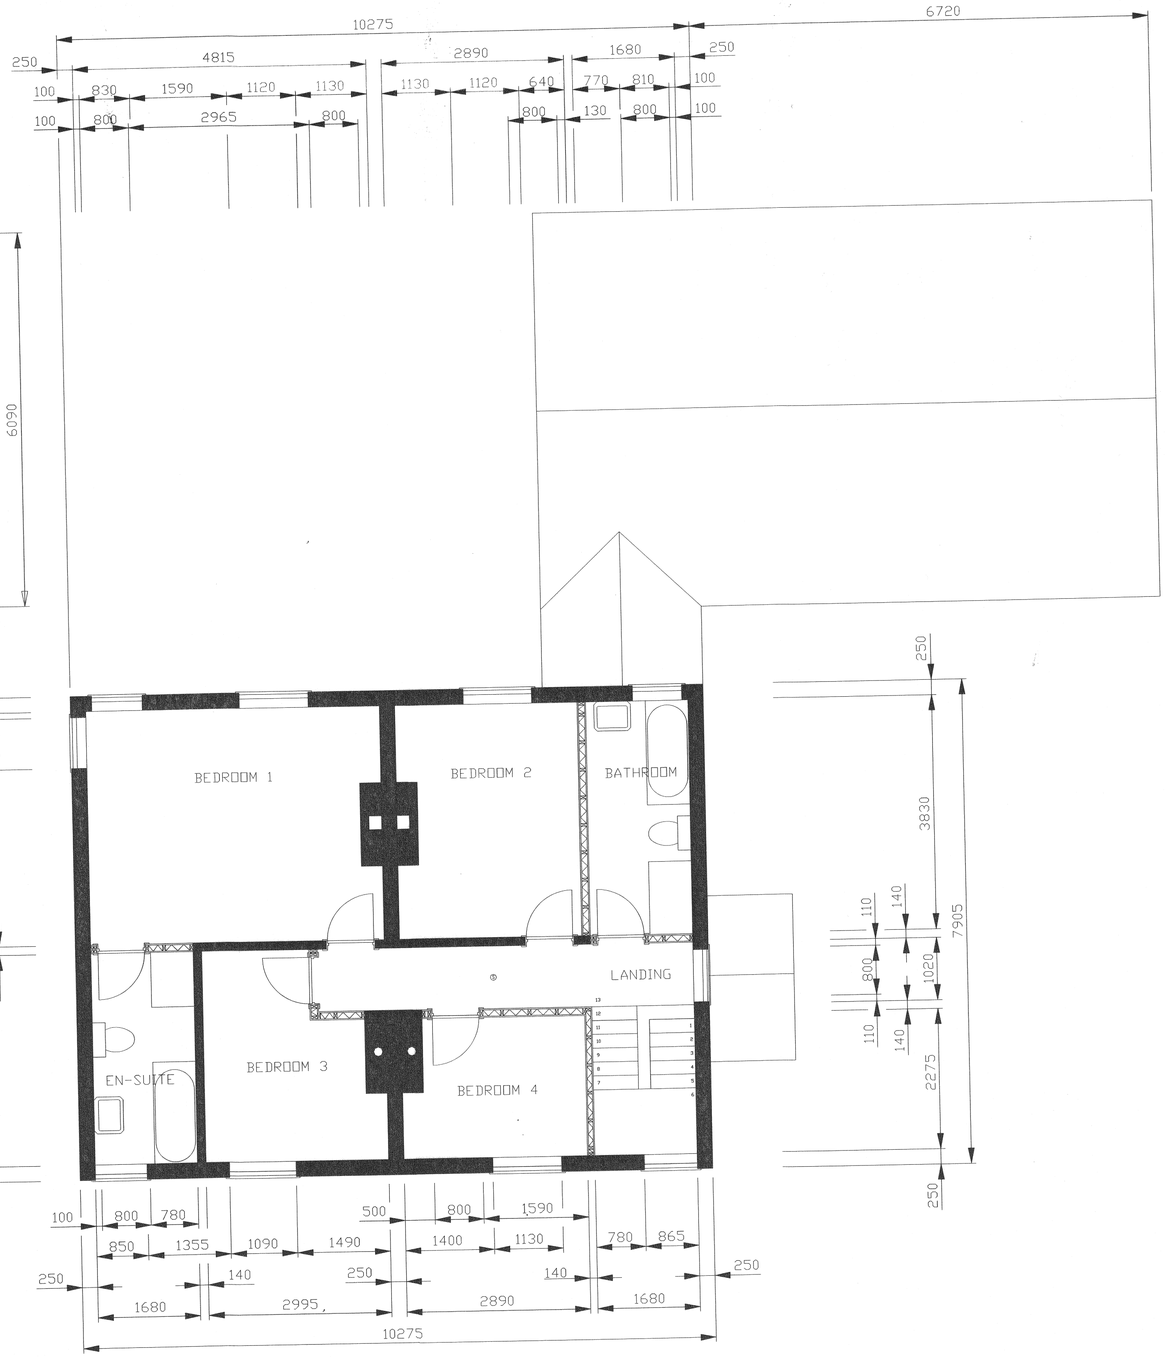

PROPOSED FIRST FLOOR PLAN

GENERAL NOTES:

Whilst every care has been taken to ensure accuracy, no responsibility will be accepted for any errors contained in this drawing and it should not be relied upon for ordering of any materials. All details and dimensions must be checked on-site before any building work or material ordering.

This drawing is copyright the property of the Client.

Contractor to check and adjust dimensions of new work to suit existing conditions.

Do not assume existing structure or details are plumb, square or level.

Contractor to notify the Agent of any discrepancies before proceeding.

ORIENTATION:

REV:	DATE:	AMENDMENTS:

hackney drawing services

MEASURED SURVEYS I ARCHITECTURAL DRAUGHTING I PLANNING & BUILDING REGULATIONS DRAWINGS

PROJECT ADDRESS:
Heber Cottage, Chesterfield Road, Oakerthorpe, Derbyshire, DE55 7LP

DRAWING NAME:
PROPOSED BUILDING PLANS

DRAWING NO: HDS/HC/04

REVISION: 0

PROJECT NO.	SCALE:	DATE:	DRAWN BY:
HDS/9/21	1:50, 1:100 @A1 1:100, 1:200 @ A3	SEPT. 2021	CS