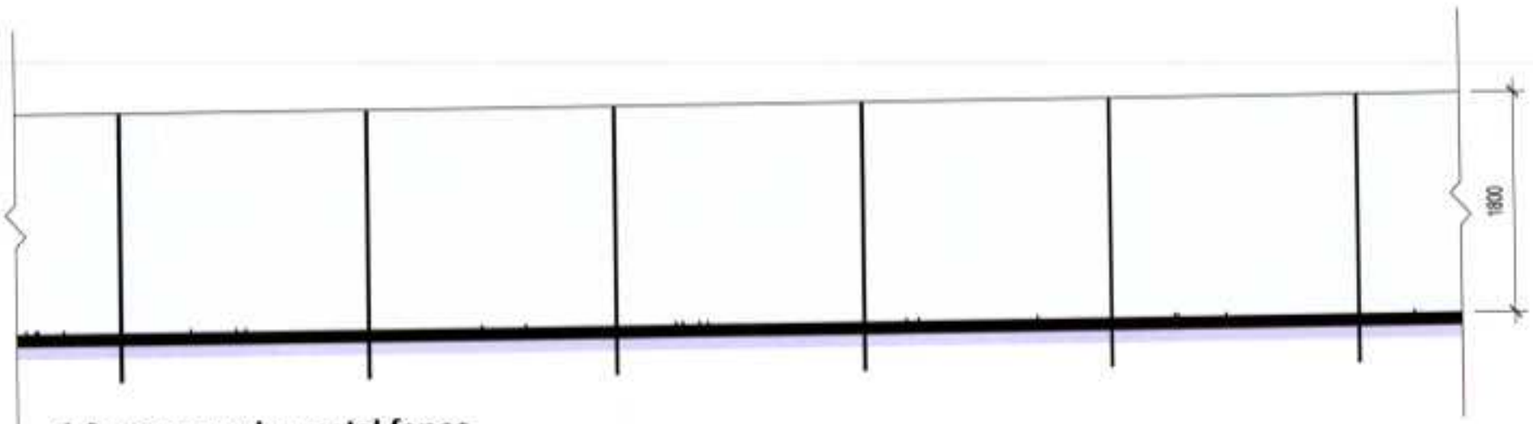

1.8m green wire metal fence

Development	Dog Walking - Wood Lane
Location	Morley, Ilkeston, DE7 6DQ
Marketing Name	.....
Drawing Title	Fence Detail
Drawing No.	FD01
Revision	A
Scale @ A3	1:50
Drawn By	MS
Date Issued	22.06.22
Checked By	MS