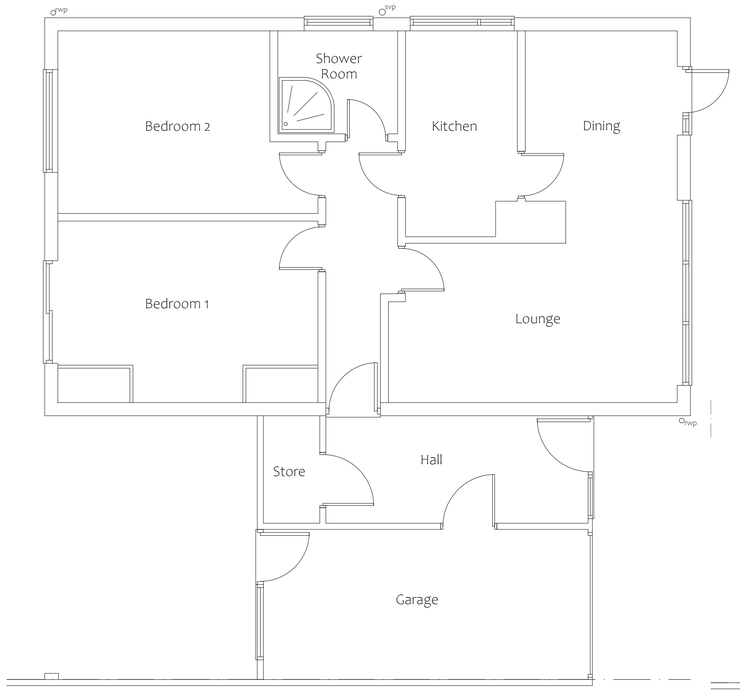

Existing Ground Floor Plan
Scale 1: 50

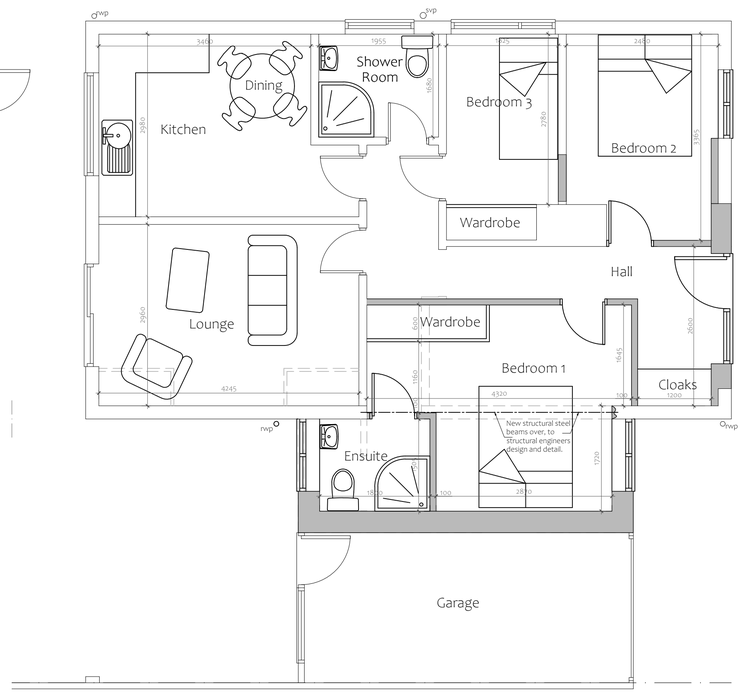

Proposed Ground Floor Plan
Scale 1: 50

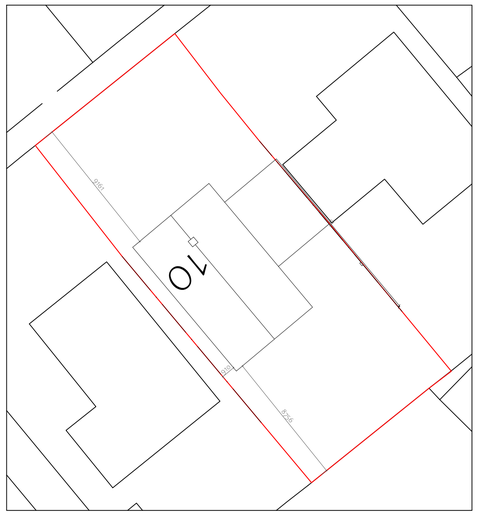

Existing Site Block Plan
Scale 1: 200

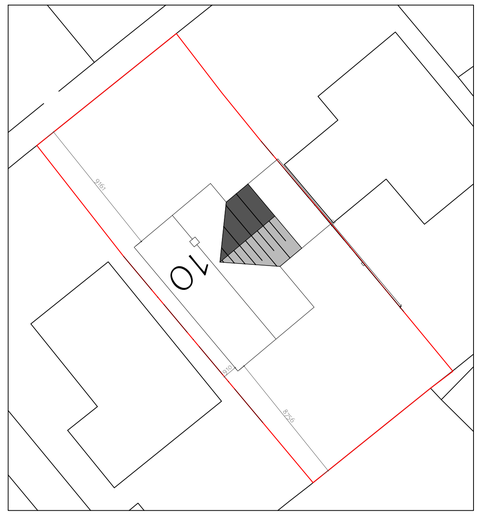

Proposed Site Block Plan
Scale 1: 200



Existing Front Elevation
Scale 1: 100 (North West)

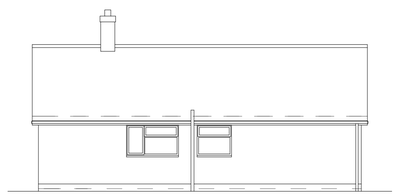

Existing Side Elevation
Scale 1: 100 (South West)



Existing Rear Elevation
Scale 1: 100 (South East)

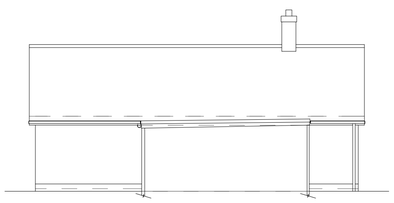

Existing Side Elevation
Scale 1: 100 (North East)



Proposed Front Elevation
Scale 1: 100 (North West)

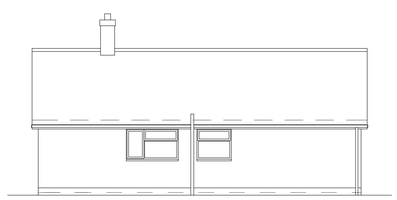

Proposed Side Elevation
Scale 1: 100 (South West)



Proposed Rear Elevation
Scale 1: 100 (South East)

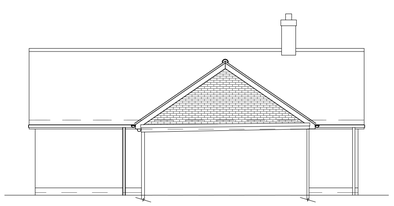

Proposed Side Elevation
Scale 1: 100 (North East)

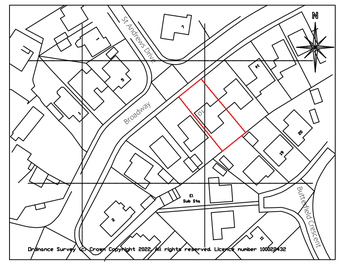

Site Location Plan
Scale 1: 1250

DO NOT SCALE:
From this drawing all dimensions are in millimetres unless otherwise stated any discrepancies are to be reported to Lacey & Owen Architectural Services Ltd.

RELEVANT DRAWINGS:
This drawing is to be read in conjunction with all other relevant drawings and details

DRAWING COPYRIGHT:
This drawing and all other relevant drawings is the property of Lacey & Owen Architectural Services Ltd. and should not be copied or altered in any way without prior consent

PLANNING ISSUE

Rev	By	Date	Details
A	MO	27/06/22	Planning Issue

PROPOSED
Single Storey Extension and Internal Works

LOCATION
10 Broadway
Swanick
Alfreton
DE55 1AY

CLIENT
Carolyn Cheetham

DRAWING TITLE
Details as existing and Proposed

Drawn By	Date	Dwg.No	Rev
MO	May 2022	KJ3391/01	-

SCALES @ A1: 1:50 1:100

139 Bath Street
Ilkeston
Derbyshire
DE7 8AS

LACEY & OWEN
ARCHITECTURAL SERVICES LTD

T: 0115 944 5138
E: enquiry@laceyandowen.co.uk
www.laceyandowen.co.uk

CIAT
REGISTERED PRACTICE