PLANS & ELEVATIONS AS EXISTING

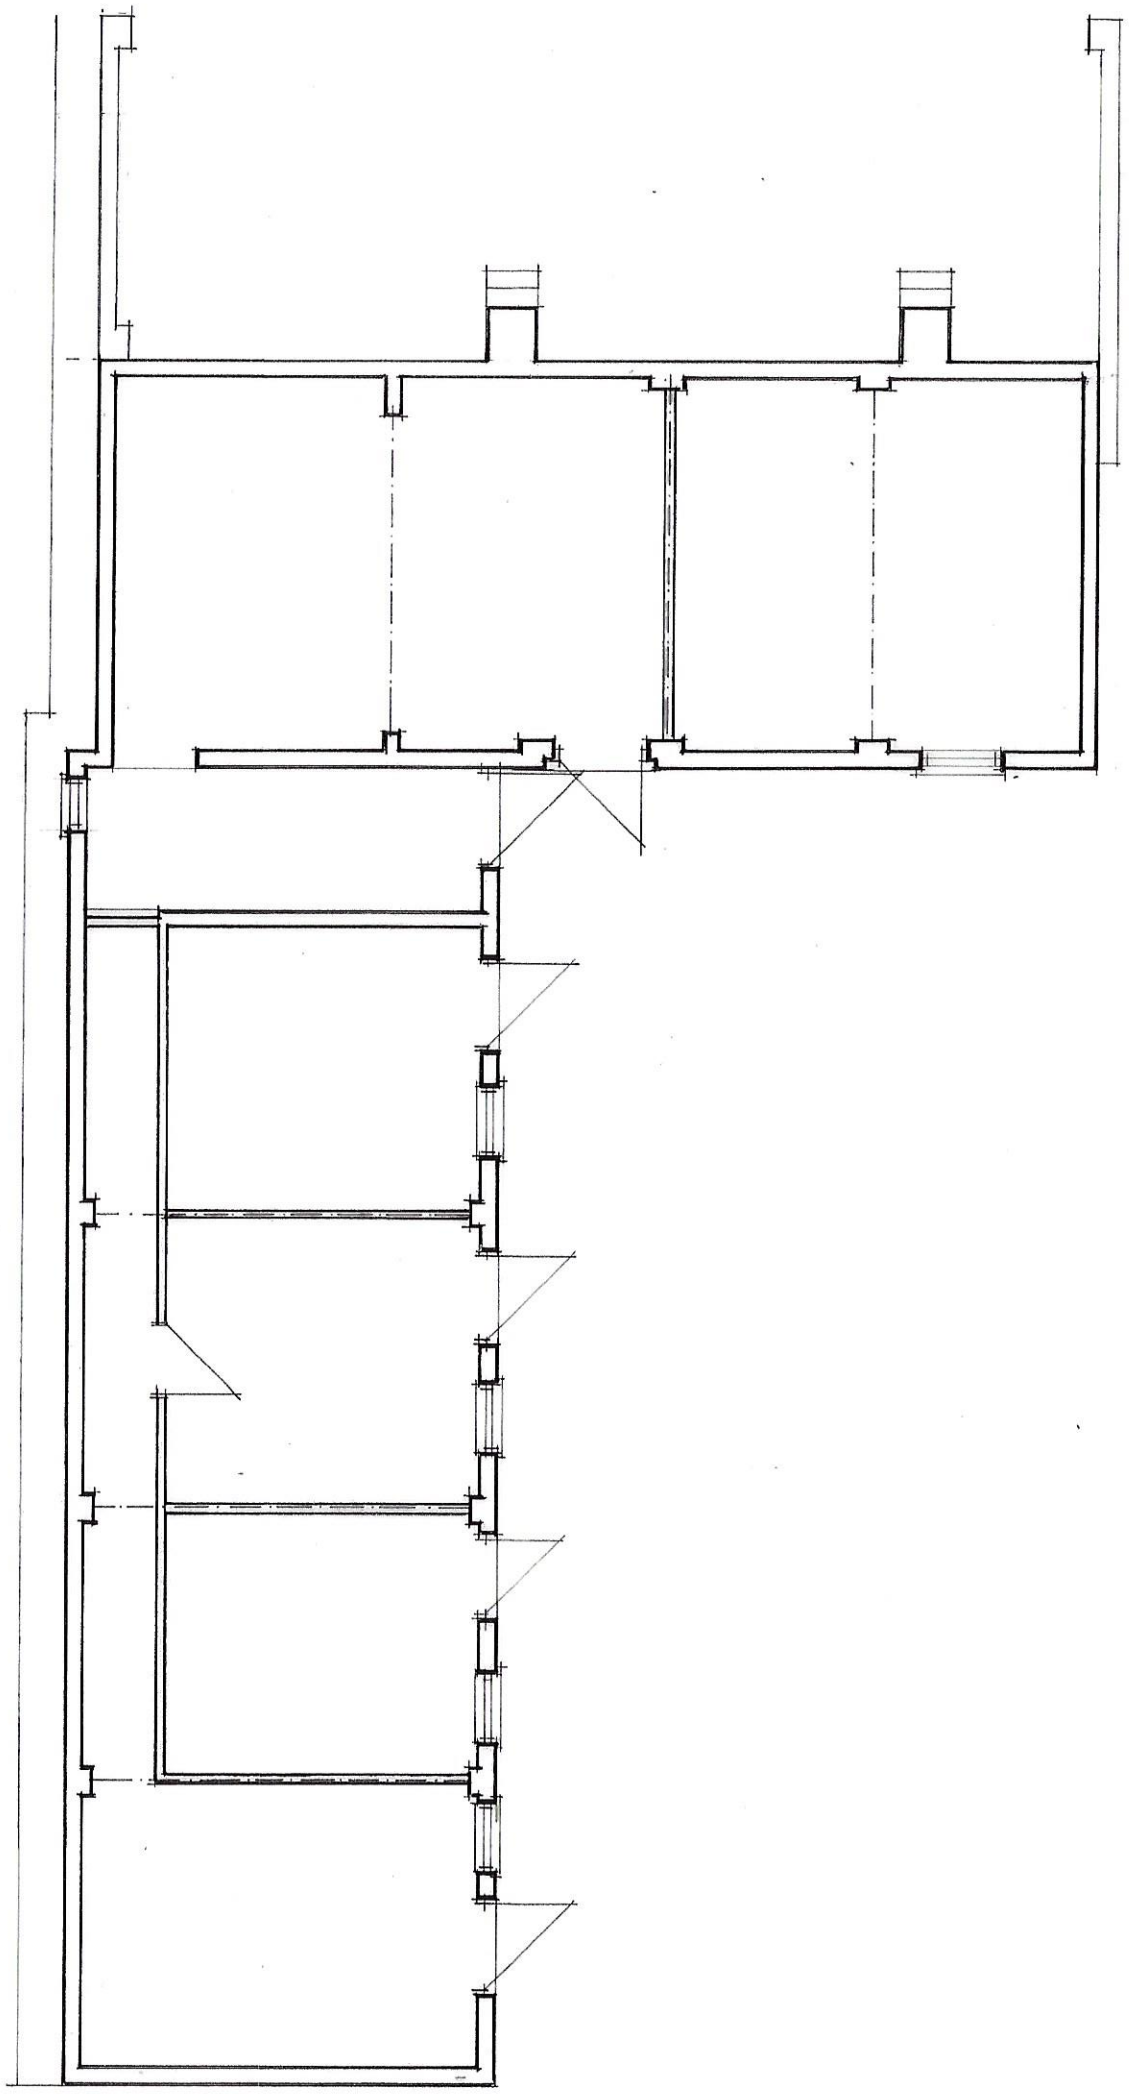

FLOOR PLAN

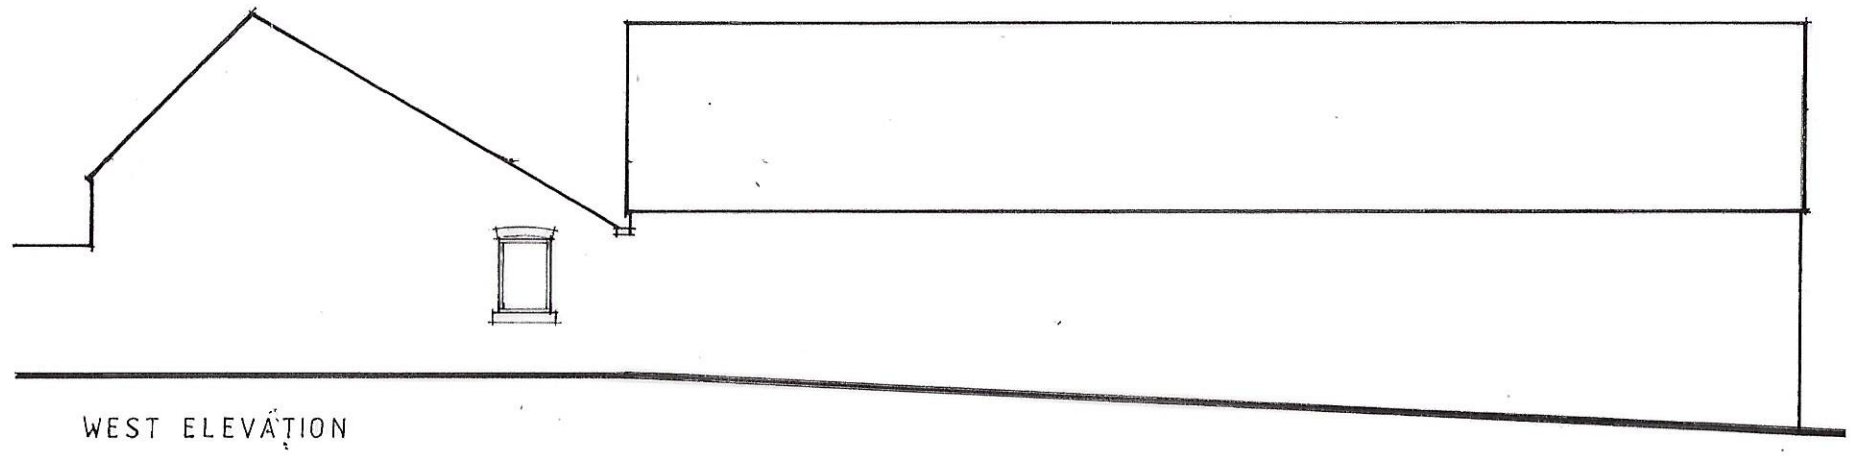

WEST ELEVATION

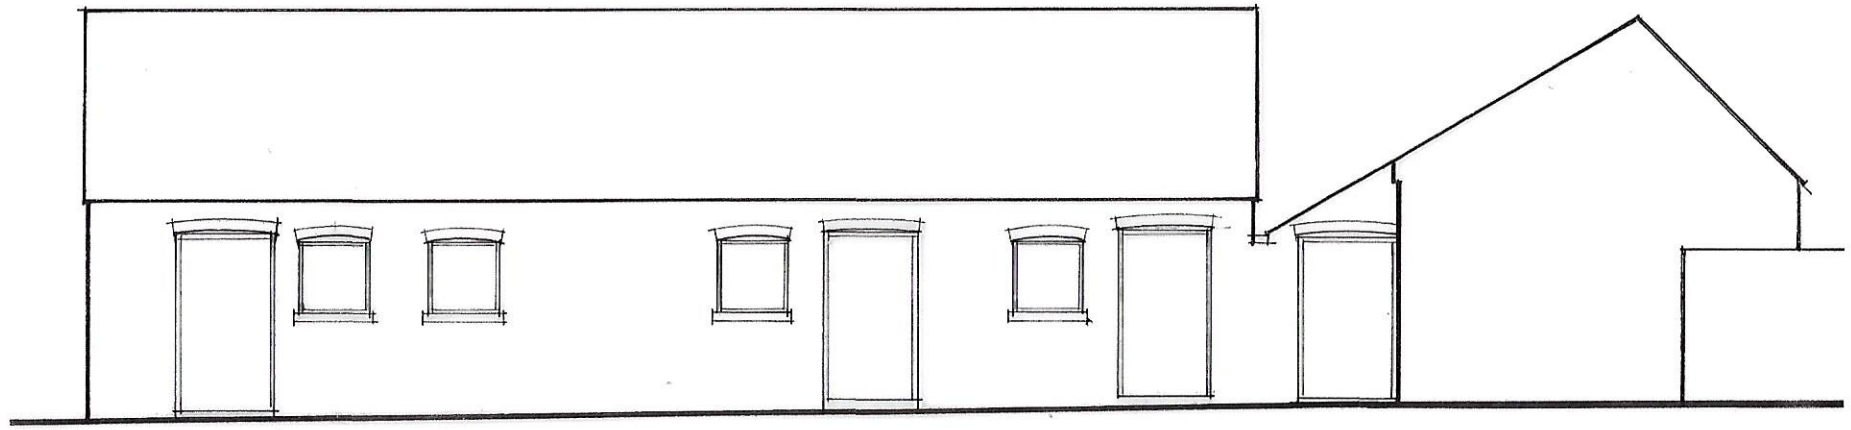

EAST ELEVATION

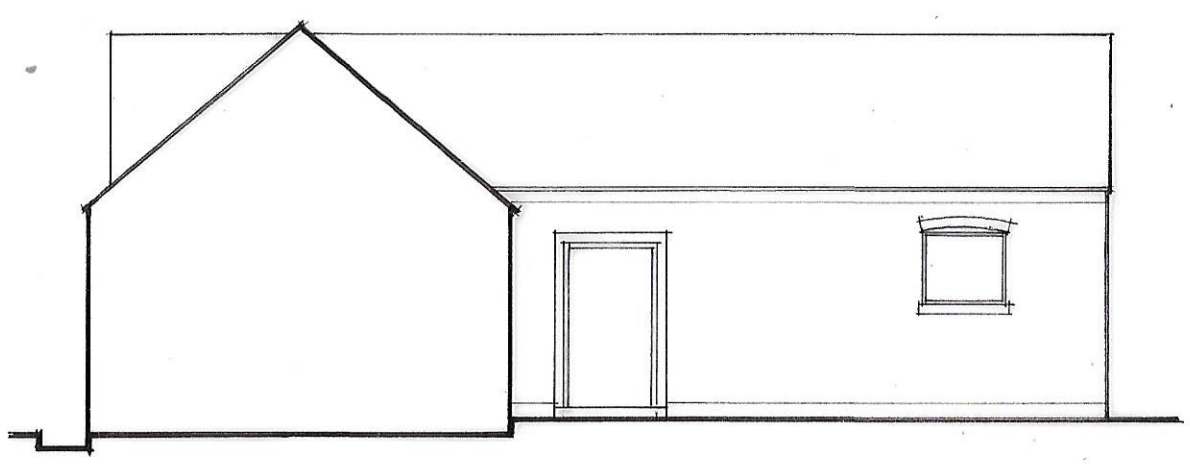

SOUTH ELEVATION

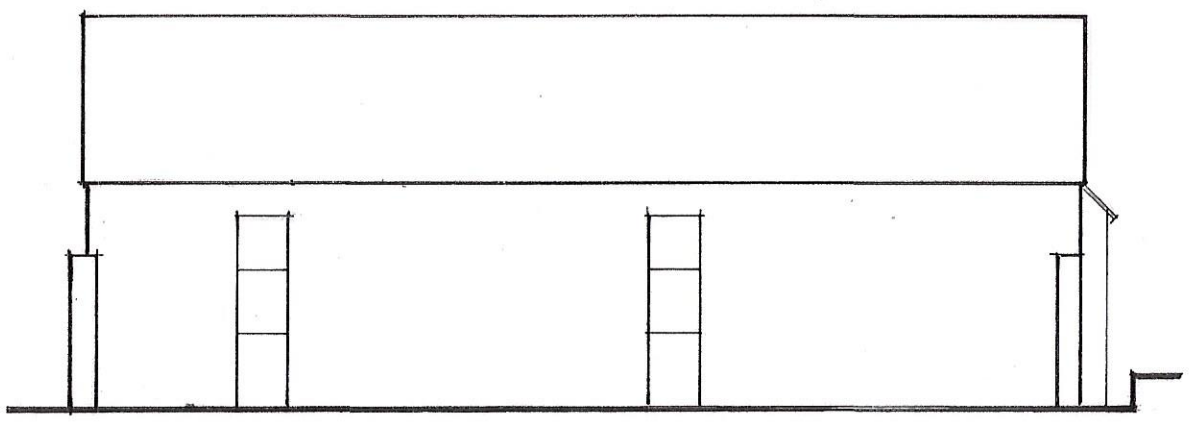

NORTH ELEVATION

Scale 1/100 at A3
Drwg. No. JA/PFM/1

PROPOSED CONVERSION OF OUTBUILDING TO DWELLING PARK FARM, PARK HALL, MAPPERLEY

e austin
planning & building services

'Blue Horizon'
Main Road
Higham
Derbyshire DE55 6EH
Telephone 01773 835304
E-mail ernieaustin1942@hotmail.com