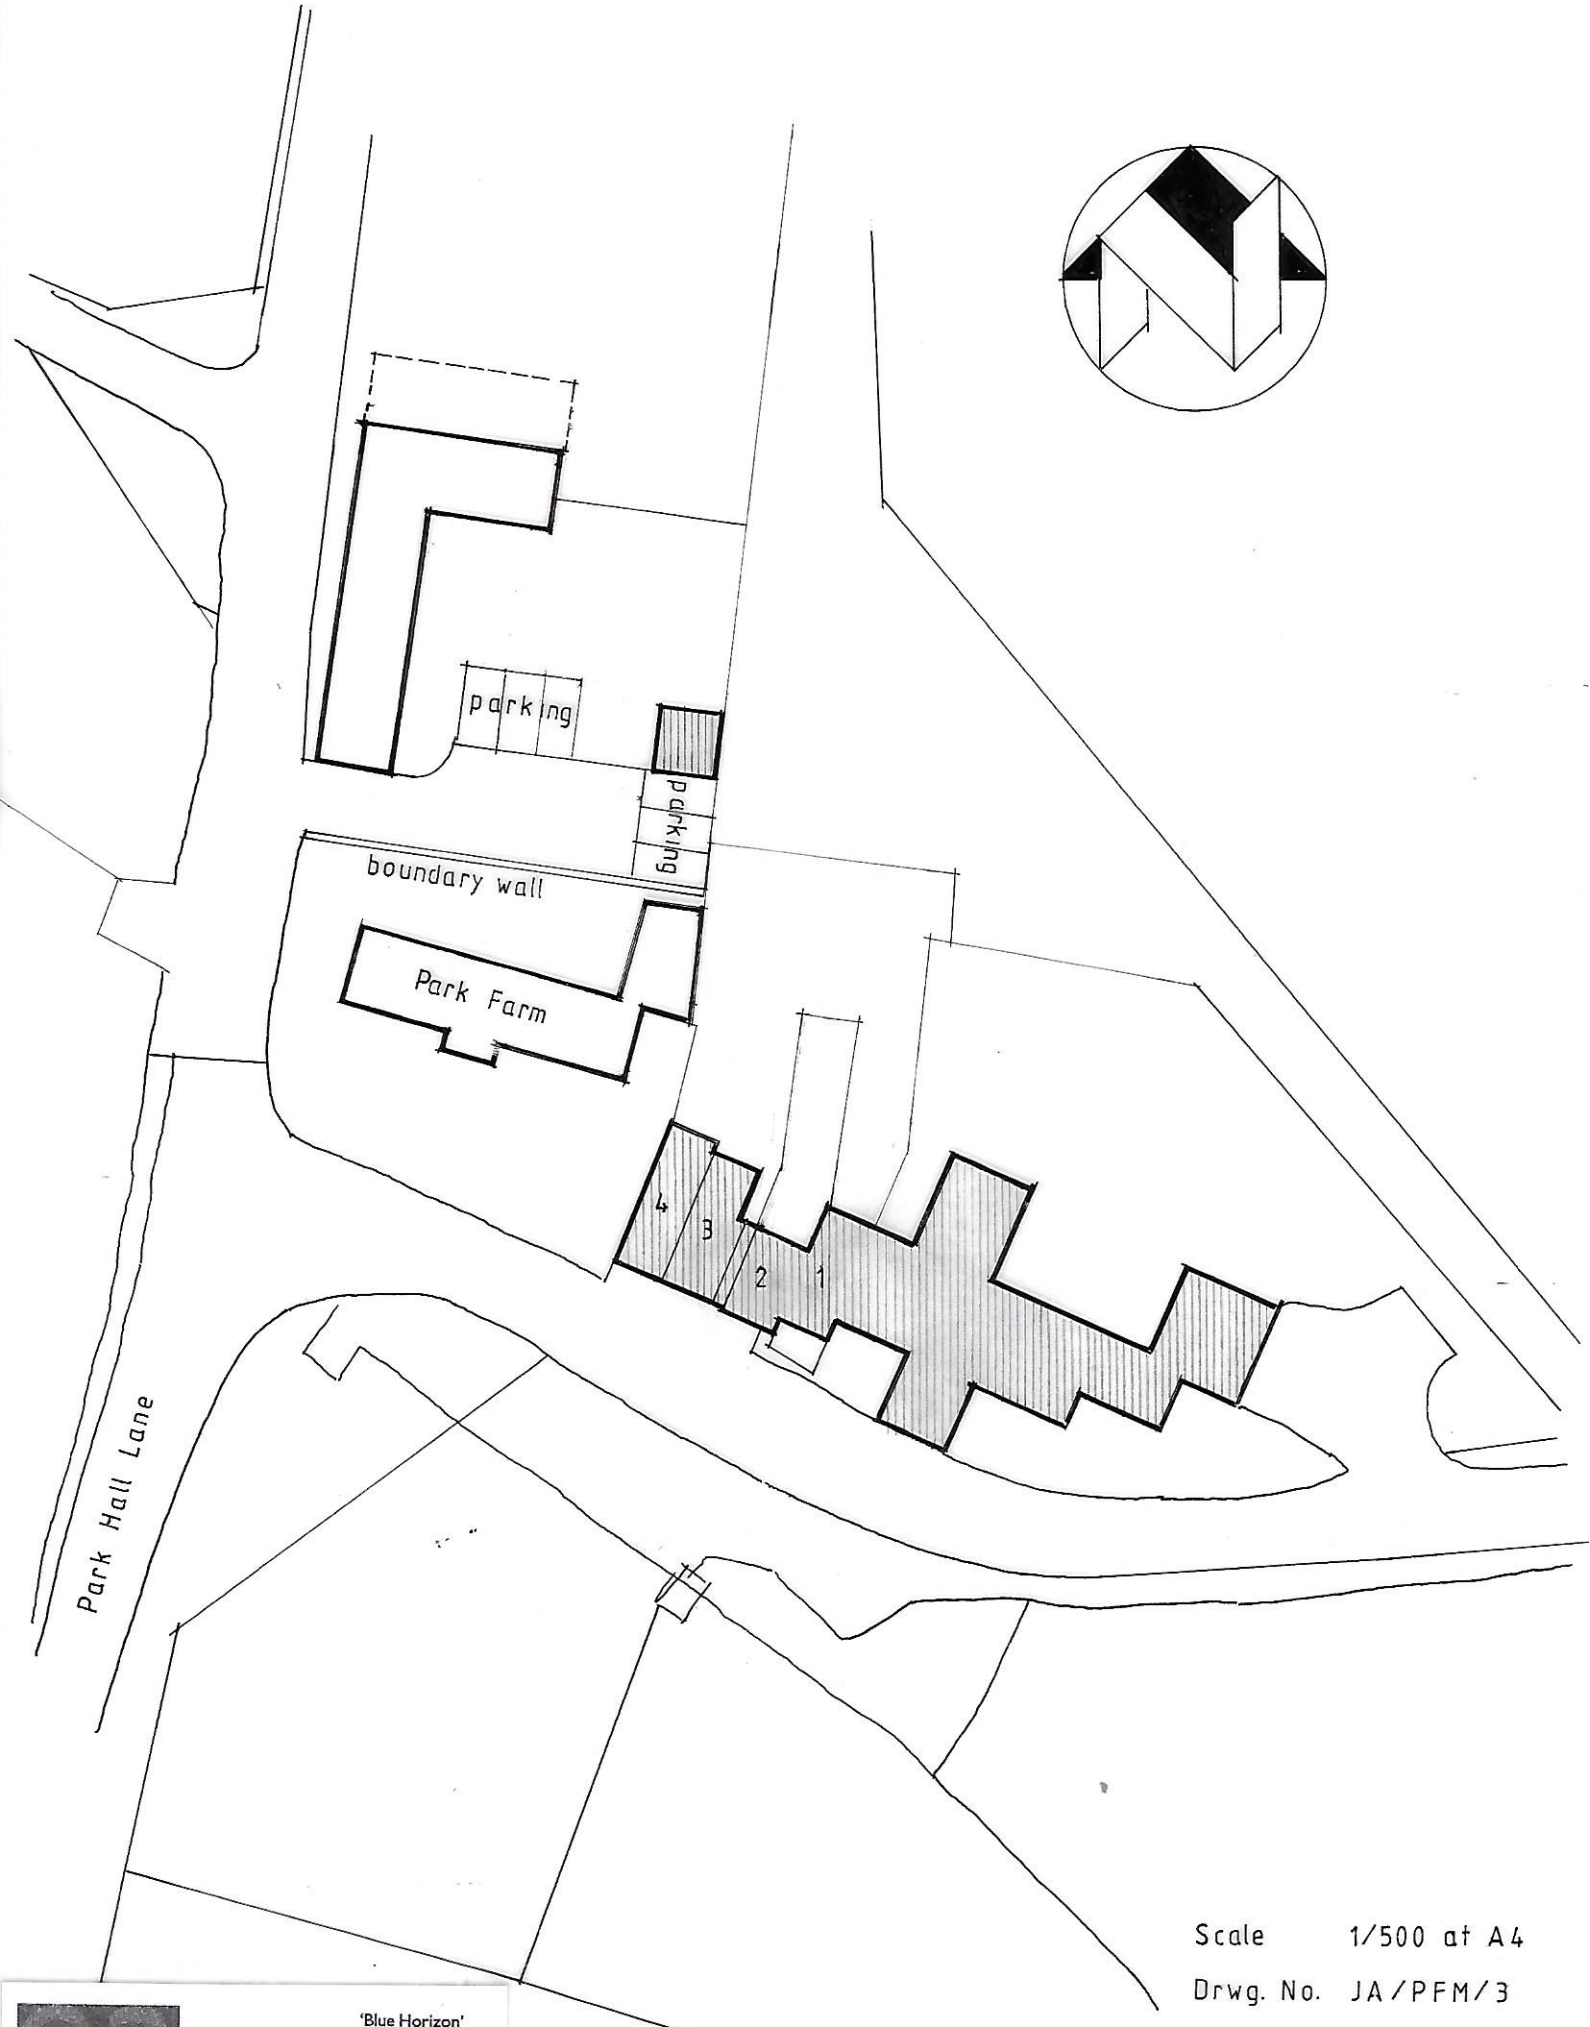

Scale 1/500 at A4

Drwg. No. JA/PFM/3

CONVERSION OF OUTBUILDING PARK FARM, MAPPERLEY

e austin
planning & building services

'Blue Horizon'
Main Road
Higham
Derbyshire DE55 6EH
Telephone 01773 835304
E-mail ernieaustin1942@hotmail.com