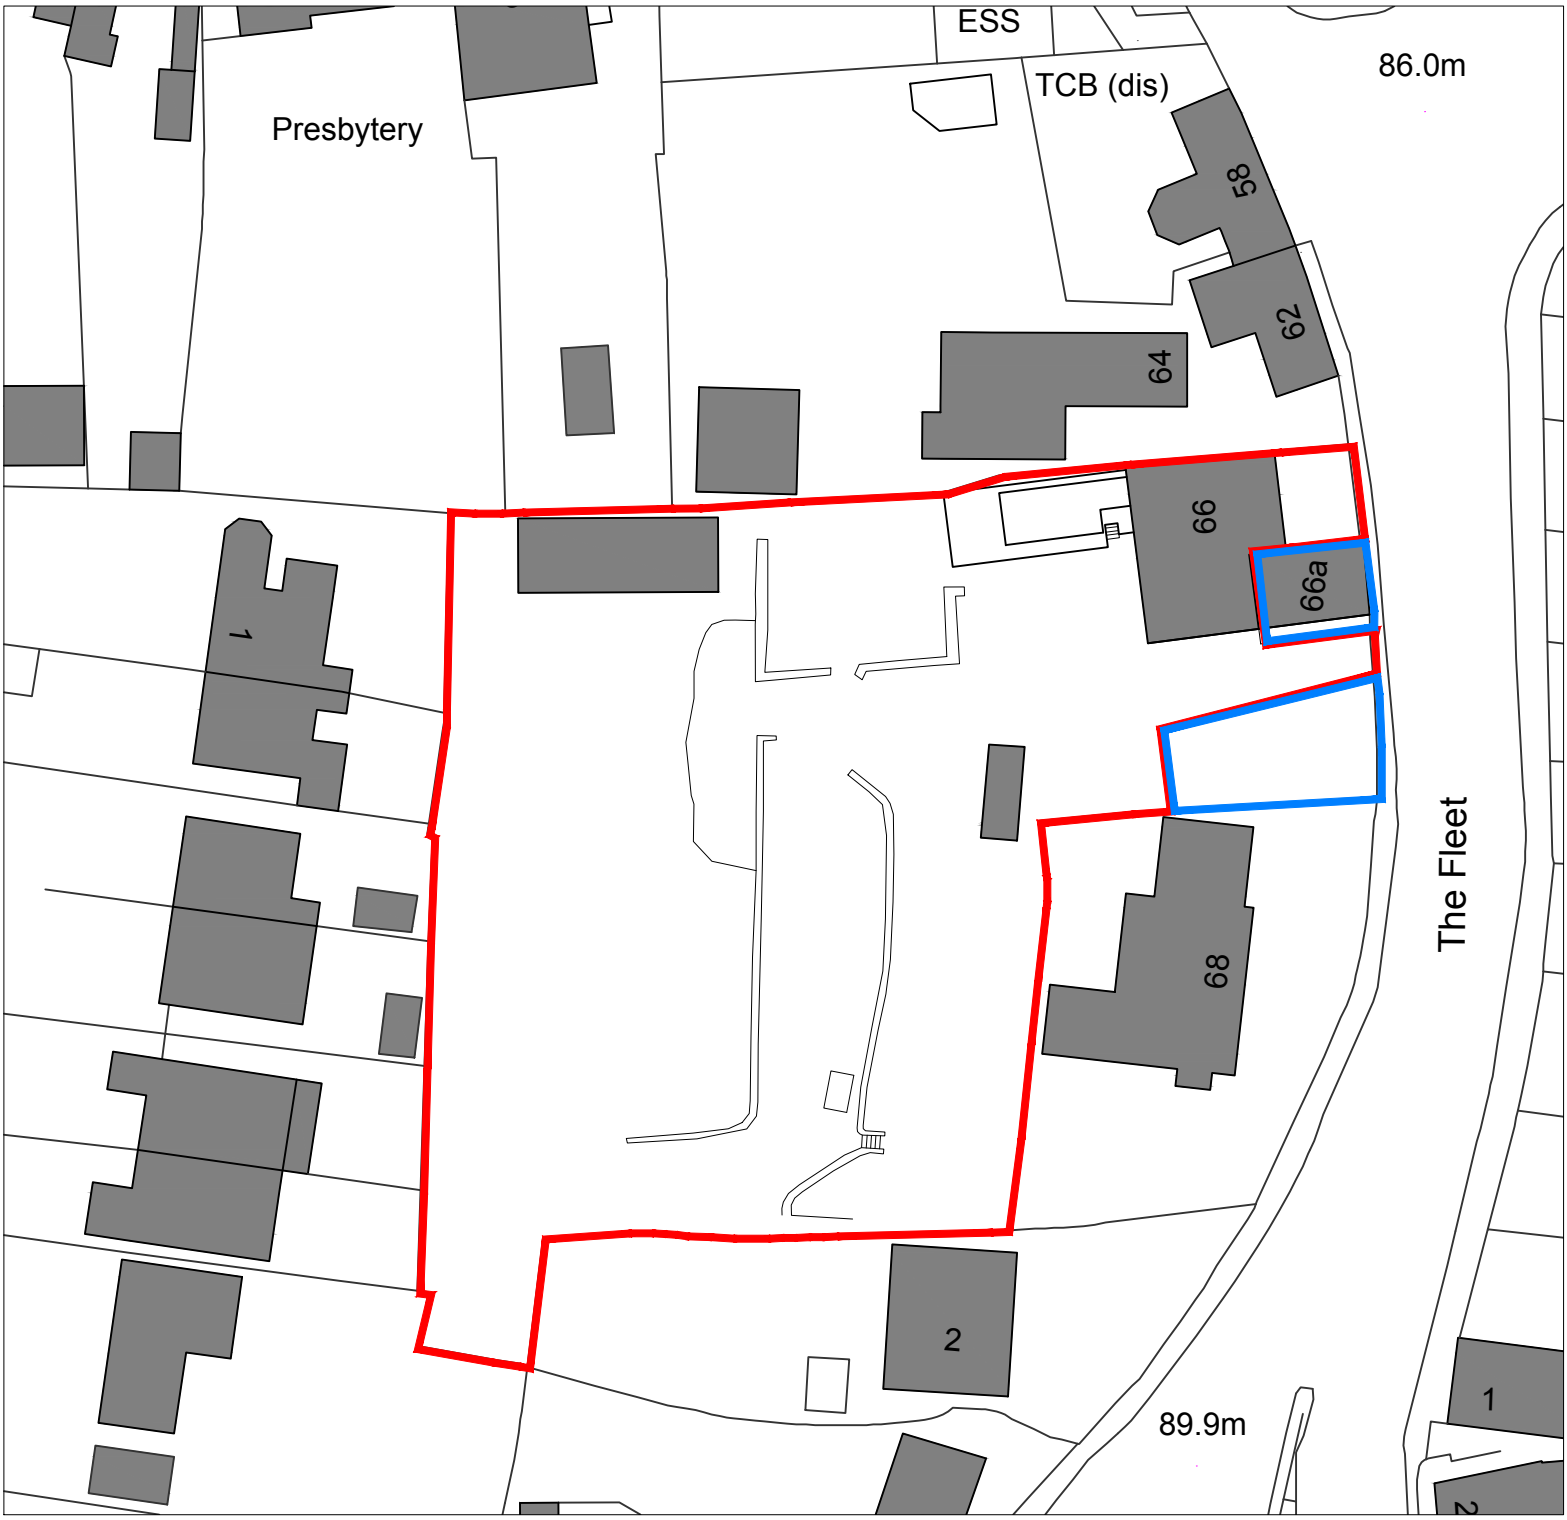

N

Site Plot

Also Owned

0 1 2 3 4 5
metres

1:500

NOTES:
1. Insert note.

PROJECT
66 The Fleet
Belper

CLIENT
Mr P. Fel

TITLE
Block Plan

NUMBER
22-123-08-02

REVISION

STATUS
Planning

SCALE @ A4
1:500

ISSUE DATE
June 22

REVISION DATE

FILE: *22-123 - Promap - latest version.dwg*

dkmy architects ltd
Davidson Keighley Marston Yates
a: 10 Spencer Road, Belper, Derbyshire, DE56 1JY
e: info@dkmy.co.uk
m: 07847 328 233
w: www.dkmy.co.uk