


proposed side elevation 1:50



proposed front elevation 1:50

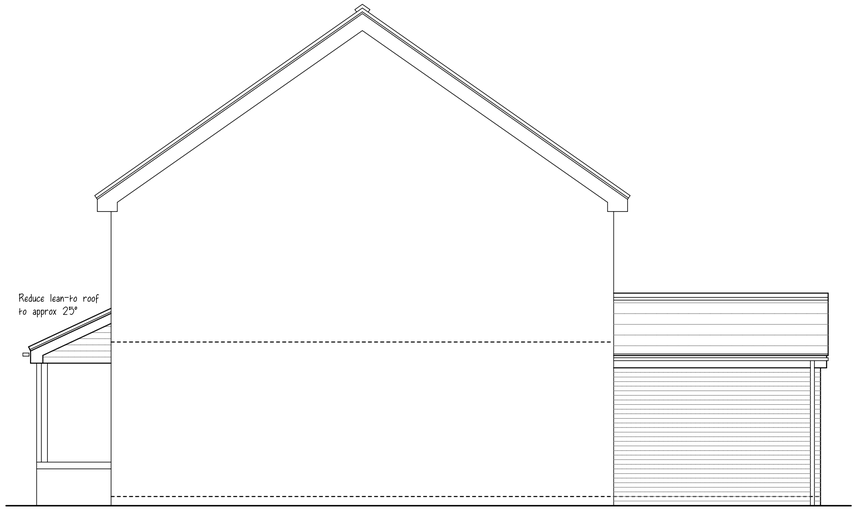


proposed side elevation 1:50



existing side elevation 1:100



existing front elevation 1:100

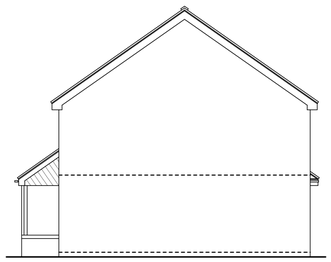


existing side elevation 1:100




existing rear elevation 1:100




proposed rear elevation 1:50

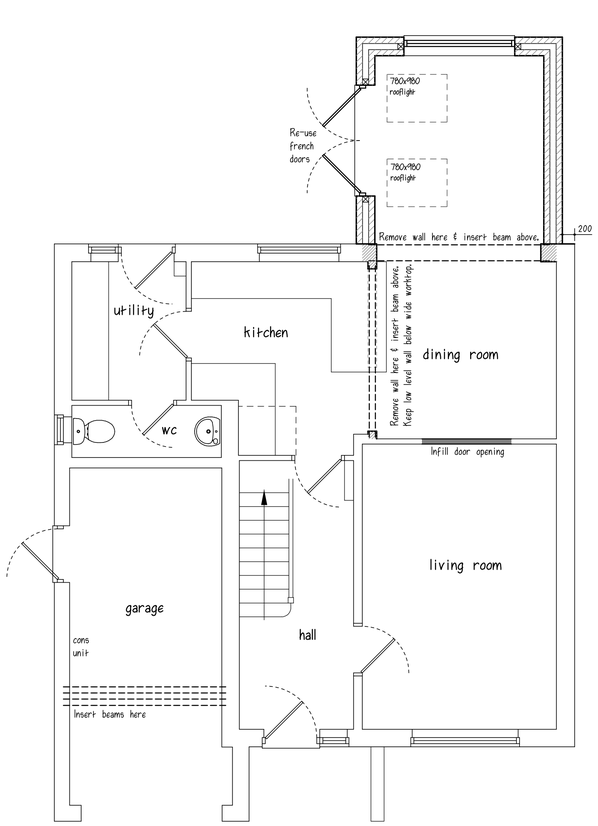


proposed ground floor plan 1:50

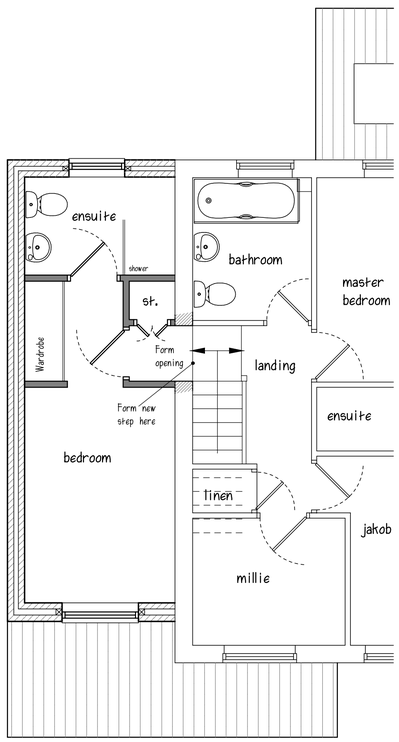


proposed first floor plan 1:50

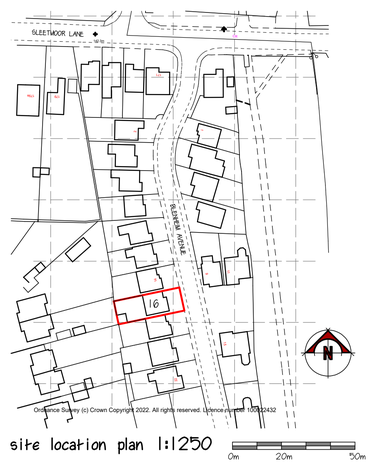

site location plan 1:1250

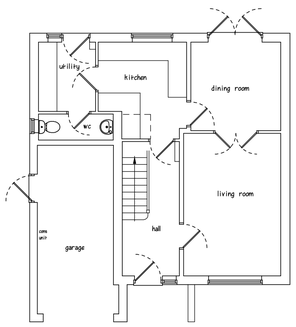

existing ground floor plan 1:100

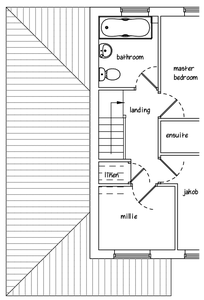

existing first floor plan 1:100



block plan 1:500

A	Location plan added	13/06/22
B	Scheme revised following client meeting	12/07/22
C	Client revisions & block plan added	01/08/22
REVISIONS		DATE

CLIENT MR. R. & MRS. Z. FLETCHER

ADDRESS 16 BLENHEIM AVENUE
SWANWICK

PROJECT PROPOSED ALTERATIONS & EXTENSIONS

DRAWING SURVEY & SCHEME DESIGN

SCALE 1:50 / 1:100 at A1

DATE APRIL 2022

DWG No. PA/22-011 SK 81 01 C

PILKINGTON ARCHITECTURE

29A STRETTEA LANE
HIGHAM
ALFRETON
DERBYSHIRE
DE55 6EJ

Tel : 01773 843333
jon@pilkington-architecture.co.uk

This drawing is copyright.
Contractors must check all dimensions on site, working only from grid & figure dimensions.
Discrepancies must be reported to the designer before work is done.