

© Crown Copyright. All rights reserved. License no. 100019980
Obtained from www.centremapslive.com

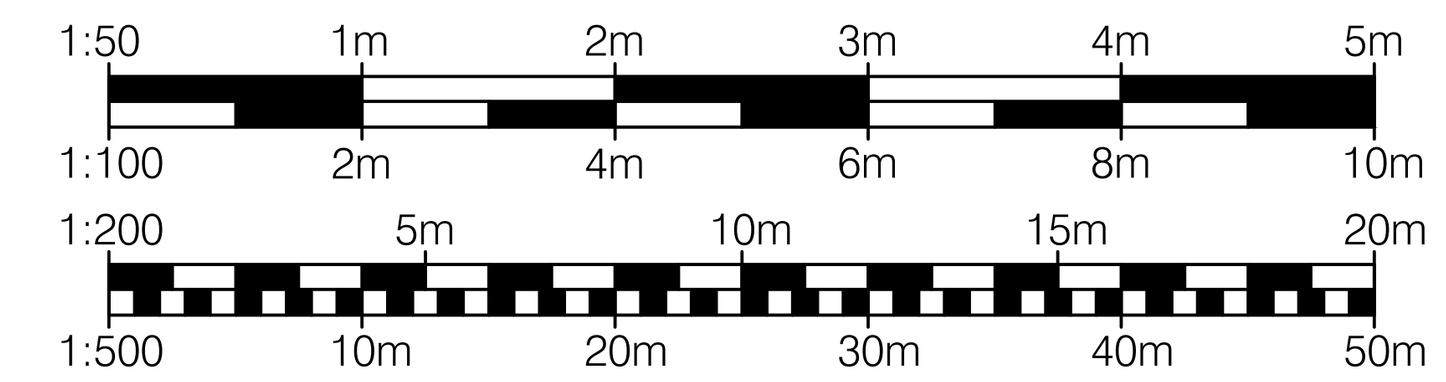


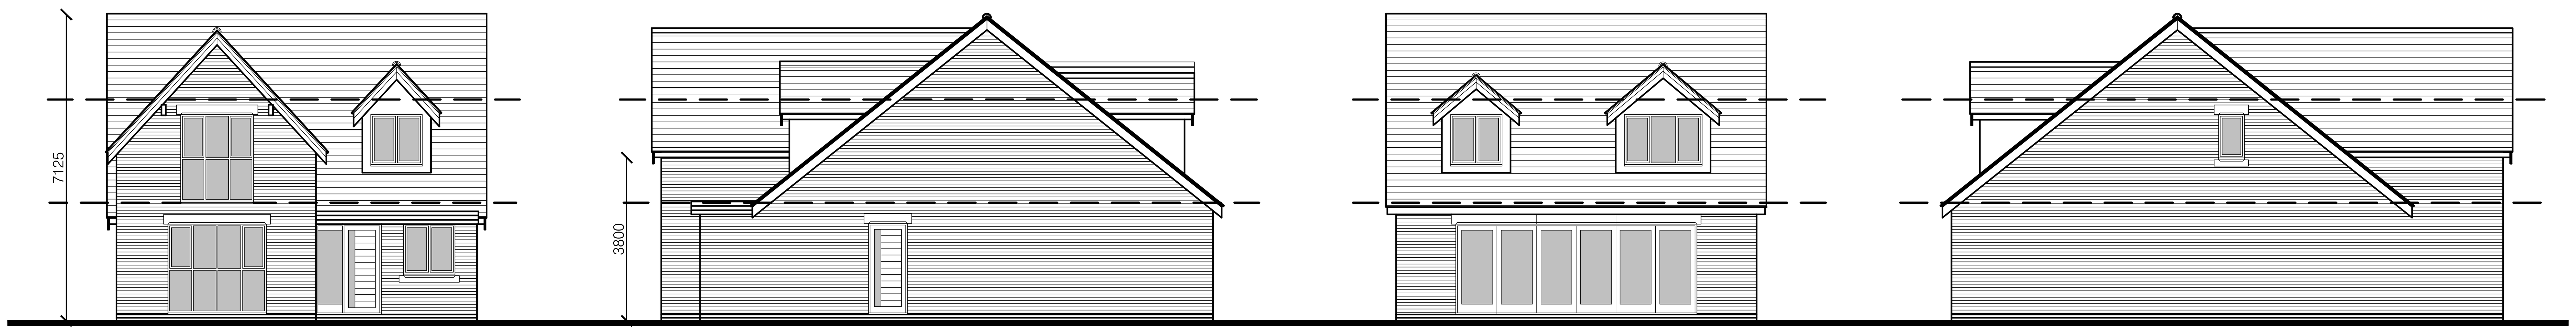

SOUTH EAST NORTH WEST


PROPOSED ELEVATIONS

SCALE 1:100

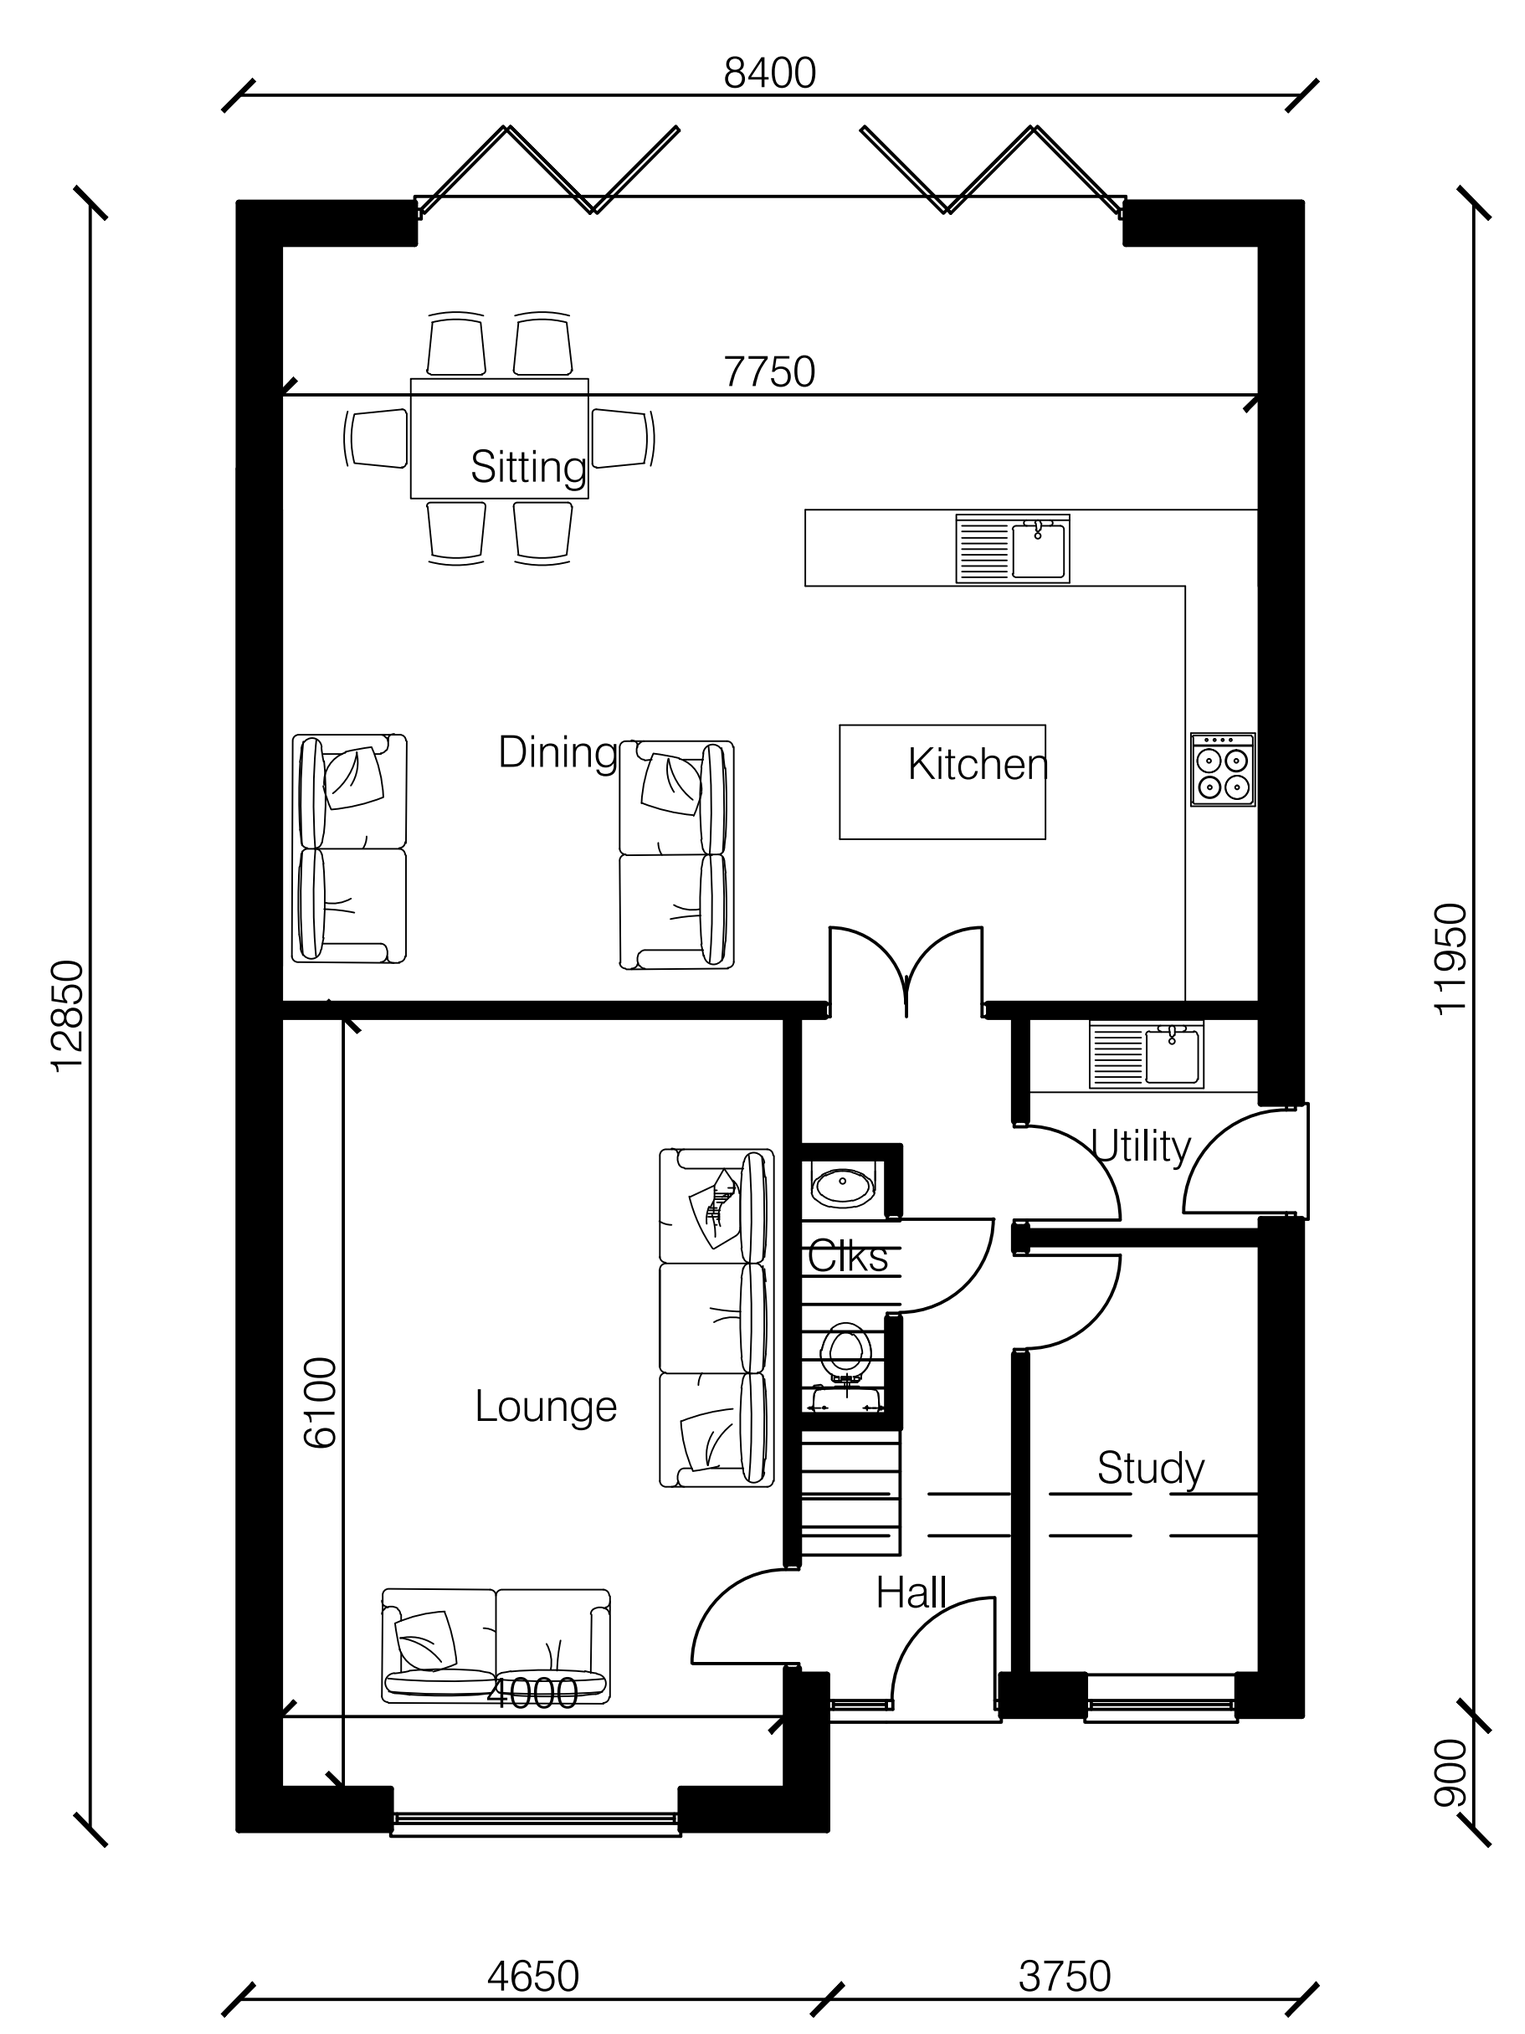


PROPOSED GROUND FLOOR LAYOUT

SCALE 1:100

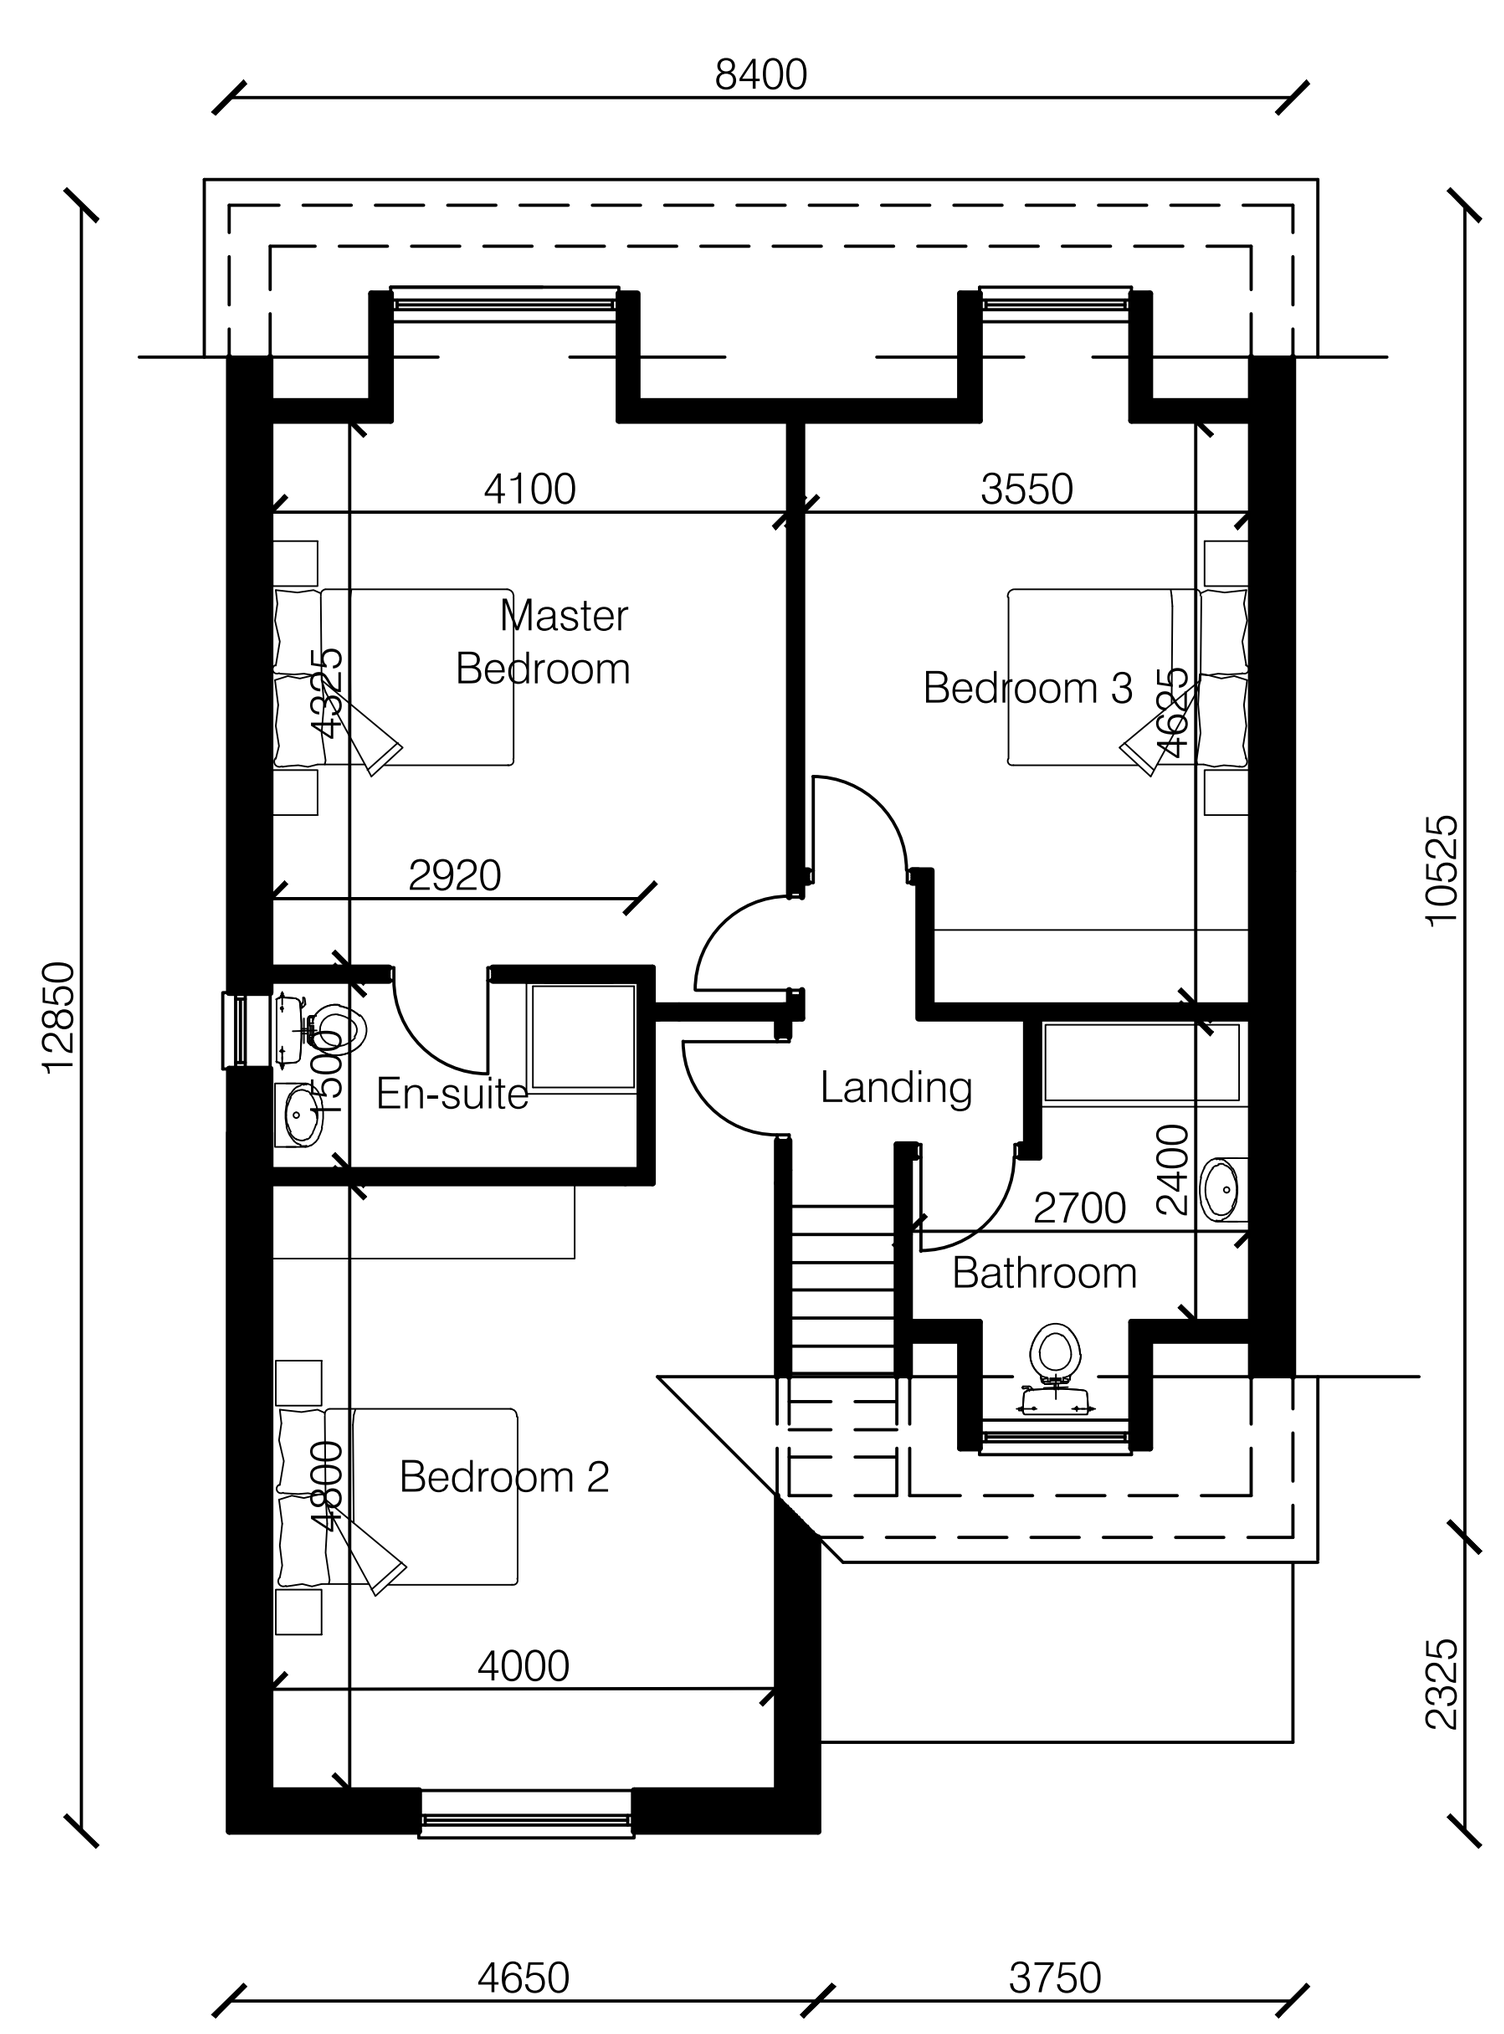

PROPOSED FIRST FLOOR LAYOUT

SCALE 1:100

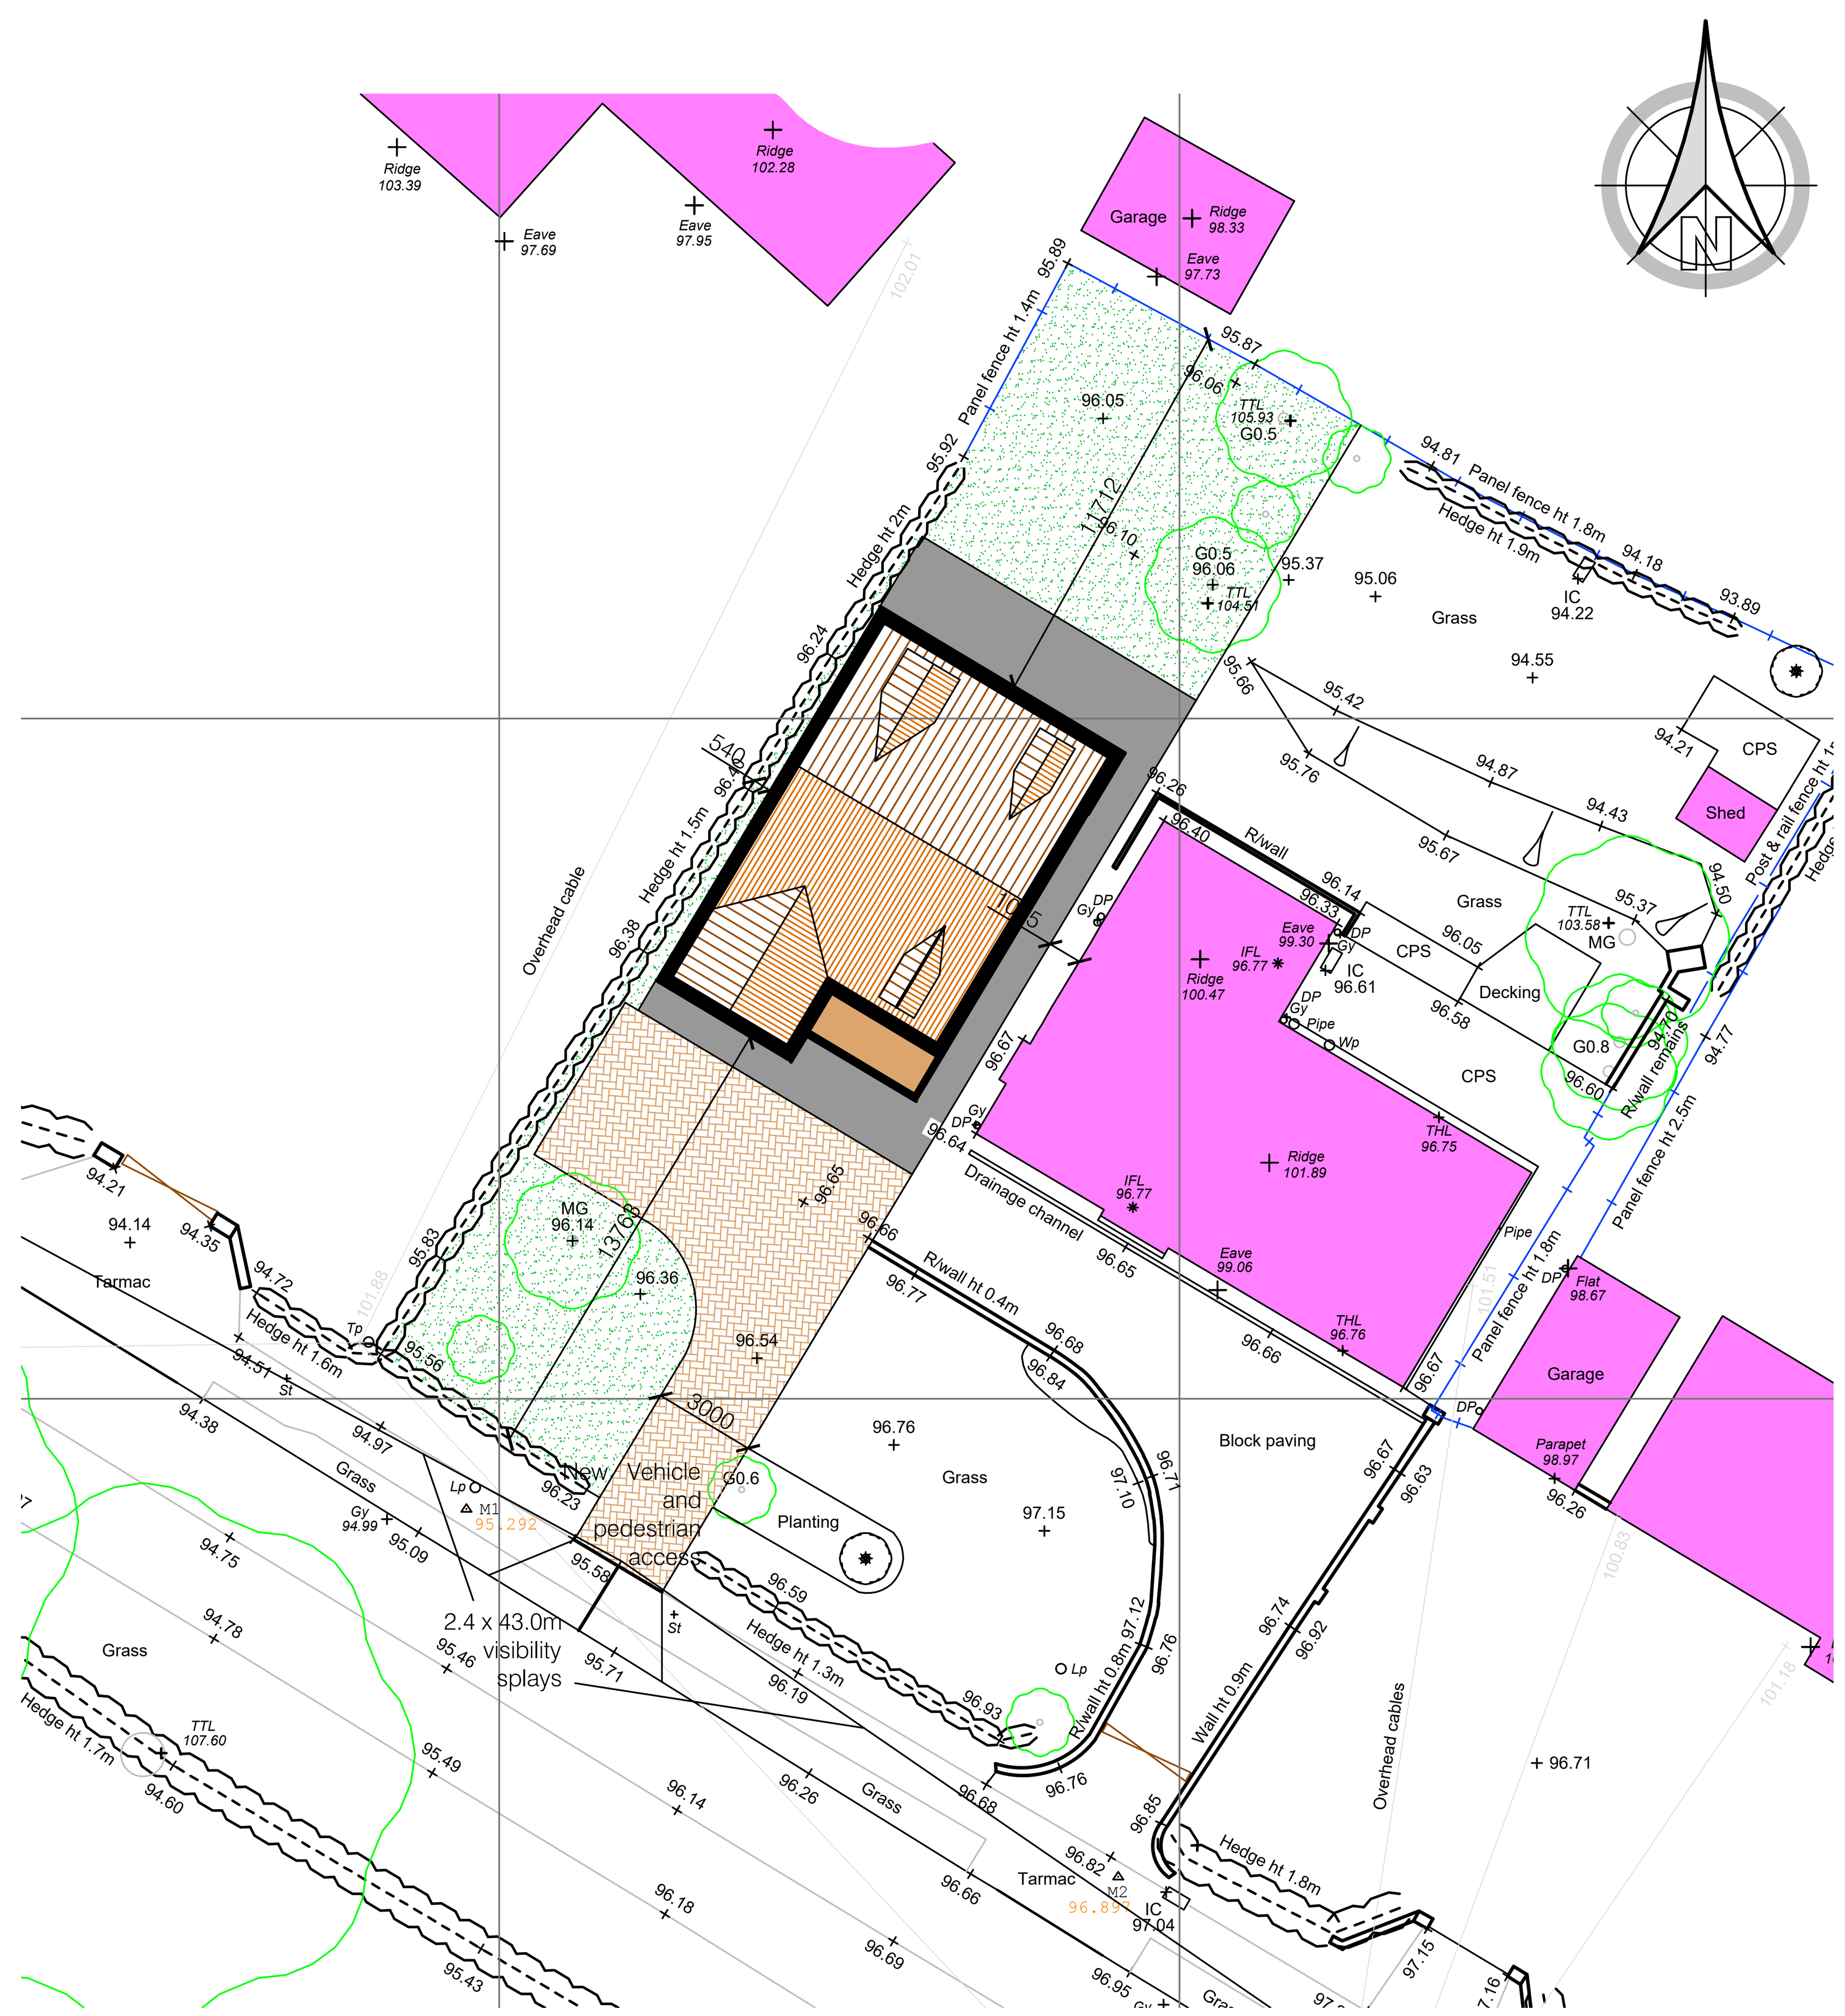

PROPOSED BLOCK PLAN

SCALE 1:200

REVISION	DATE	SIGNATURE

PAUL GAUGHAN
BUILDING CONSULTANTS

Unit E14, Langham Park Industrial Estate, Lows Lane
Stanton by Dale, Ilkeston DE7 4RJ
Phone 0115 9324010
E-mail: info@paul-gaughan.co.uk
Web: www.paul-gaughan.co.uk

CLIENT
Mr and Mrs Herbert
11 Woodside, Horsley,
Derbyshire, DE7 6DG.

LOCATION
Land adjacent to 11 Woodside, Horsley,
Derbyshire, DE7 6DG.

PROJECT
Proposed new dwelling

TITLE
Proposed floor layouts, elevations and block plan.

PAPER SIZE	SCALE	DATE
A1	1:100, 1:200	11/10/17

DRAWING NUMBER	REVISION
MT/SH/017/044/01	G

Scales are correct at time of plotting however please note that distortion can occur during copying. This drawing is copyright and may not be altered, traced, photographed, electronically copied or used for any purpose other than for which it is issued, without written permission from Mr. Gaughan.
Check all dimensions on site. Any discrepancies should be reported to the architect before works proceed. Hatching is a representation of materials only.