
VICKI BOAM - 2 LEGGERS ROW - RIDDINGS - ALFRETON - DE55 4FE

PROPOSED NEW SHED

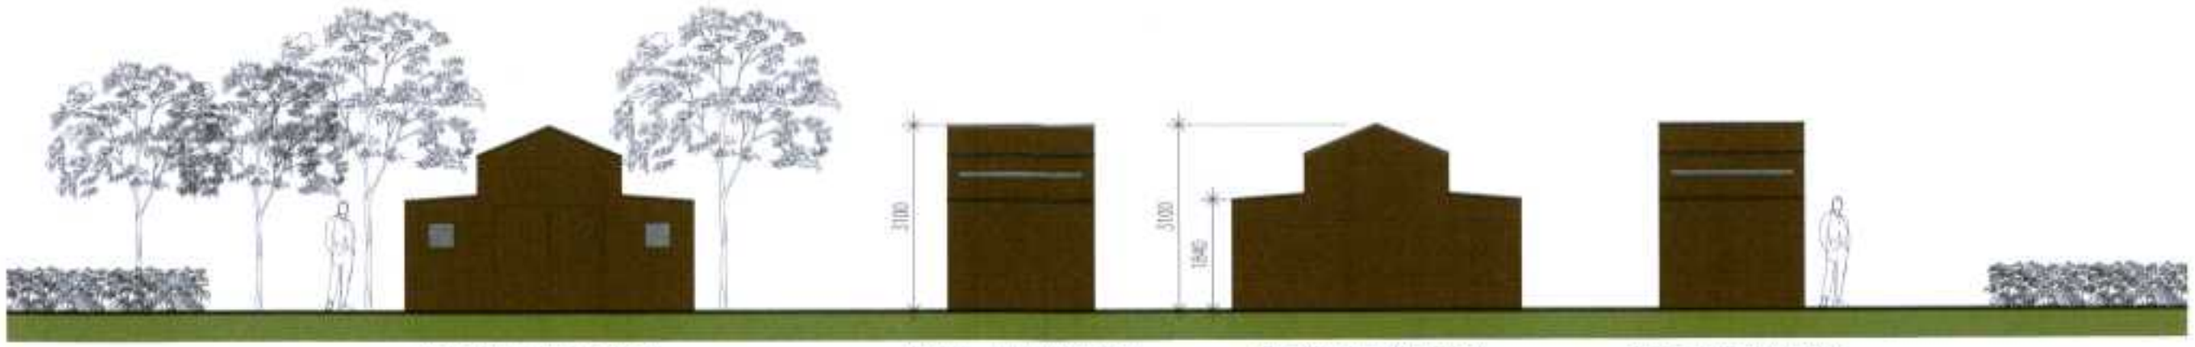


FRONT ELEVATION | SIDE ELEVATION | REAR ELEVATION | SIDE ELEVATION


ELEVATIONS - 1:100




BLOCK PLAN - 1:100

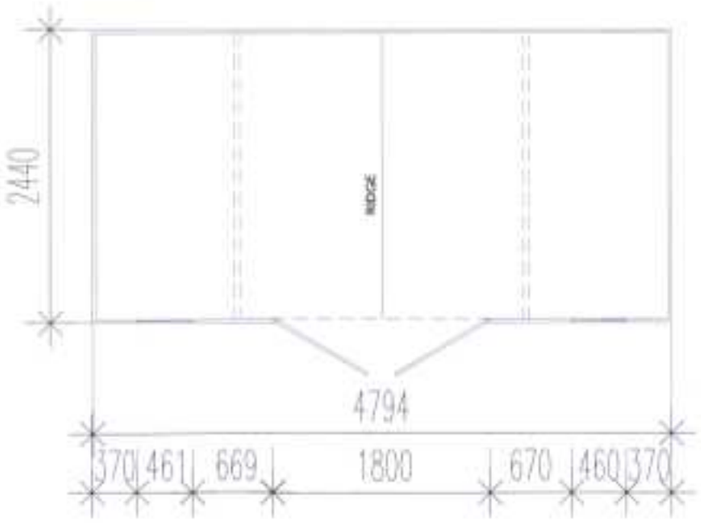

PLAN - 1:50

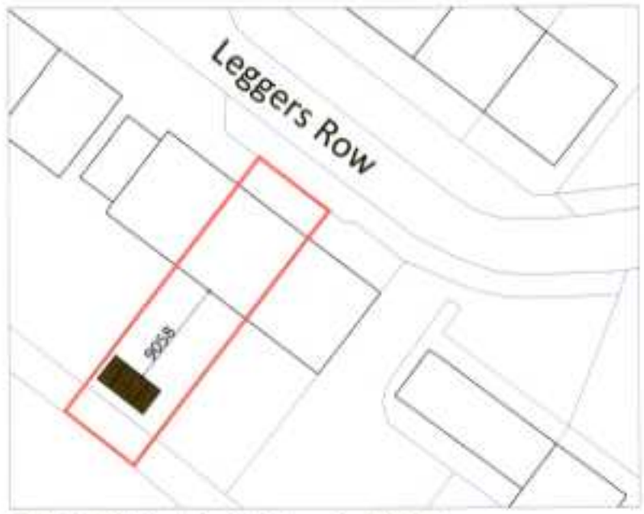

BLOCK PLAN - 1:500

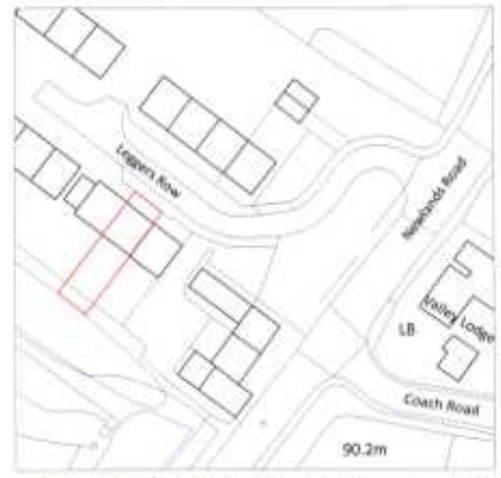

LOCATION PLAN - 1:1250

PRINT TO FIT A3

N

S.L.DESIGN 71 High Street Loscoe Heanor Derbyshire DE75 7LG Mobile : 07976 749090	PROJECT ADDRESS 2 LEGGERS ROW, RIDDINGS GOLDEN VALLEY, ALFRETON, DERBYSHIRE. DE55 4FE.	CLIENT MS VICKI BOAM	DRAWING TITLE PROPOSED NEW SHED (Conservation Area)	SCALE 1:500 (Unless otherwise stated) DATE JULY, 2022	DRAWING No 204/PD/01