

Scale 1:2000 @ A3

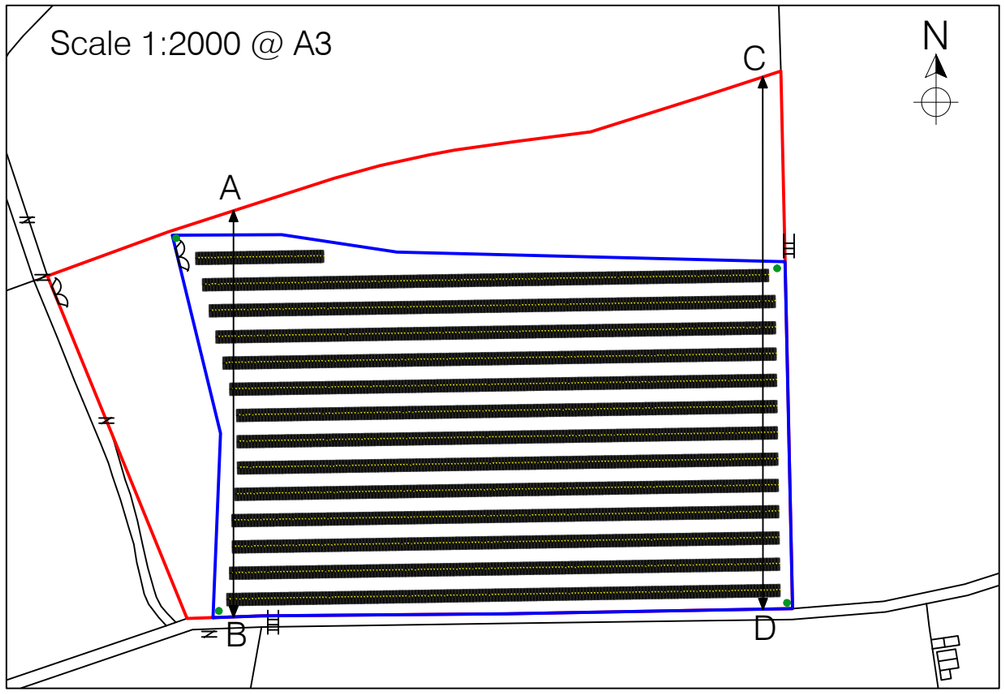


Scale 1:500 @ A3 (*x* & *y* axes)

Solar Farm Elevations showing Ground Level Profile

(Profiles taken from Google Earth and scaled for both *x* and *y* axes)

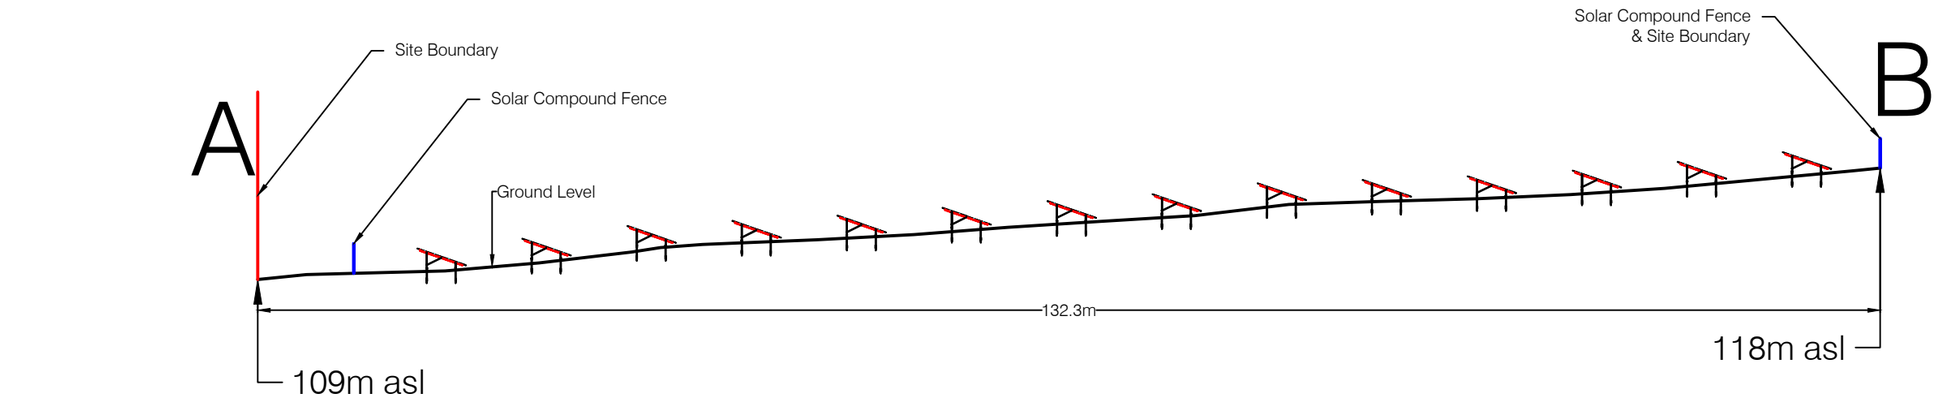

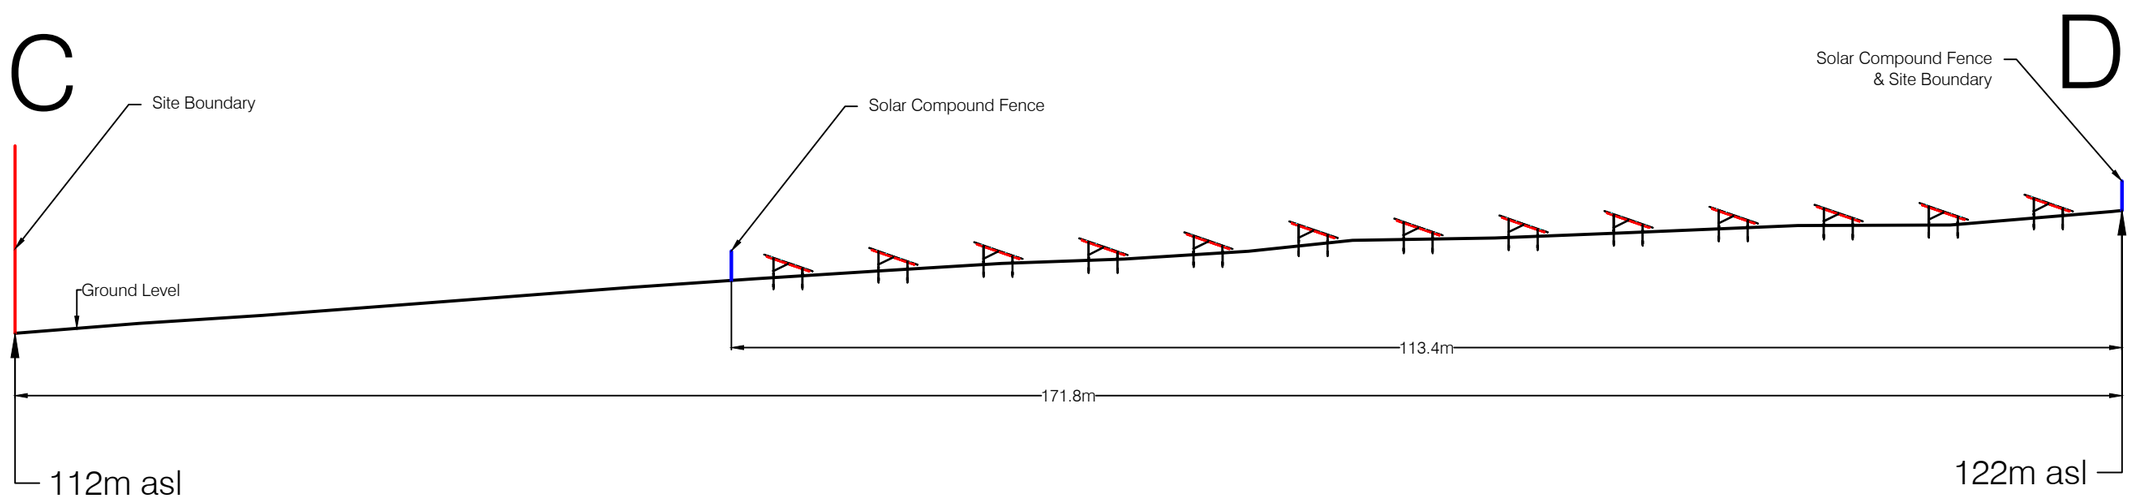

LEGEND

Rev. Suffix	Date	Details

SITE

DENBY POTTERY
DERBY ROAD
RIPLEY DE5 8NX

TITLE

GROUND-MOUNTED
SOLAR GENERATION
PROFILE ELEVATIONS

DWG. No.	REV
DEN-PV-001.6	

SCALE	DATE
AS SHOWN	29/6/22
DRAWN	STATUS
JKW	DRAFT

YLEM
Ylem Energy Limited
Edison House, Daniel Adamson Road,
SALFORD. M50 1DT
Telephone: +44 (0) 161 660 2222
YlemEnergy.com