




North West elevation

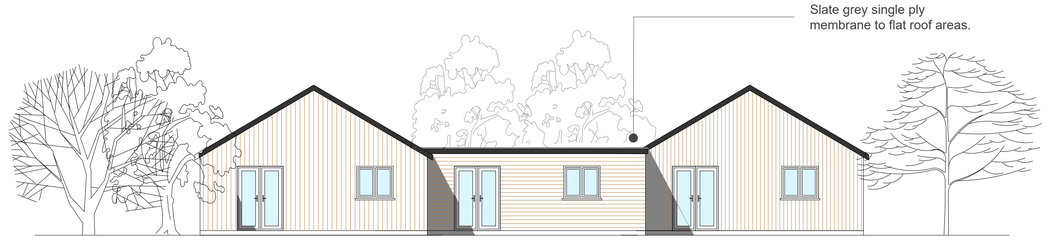


North East elevation

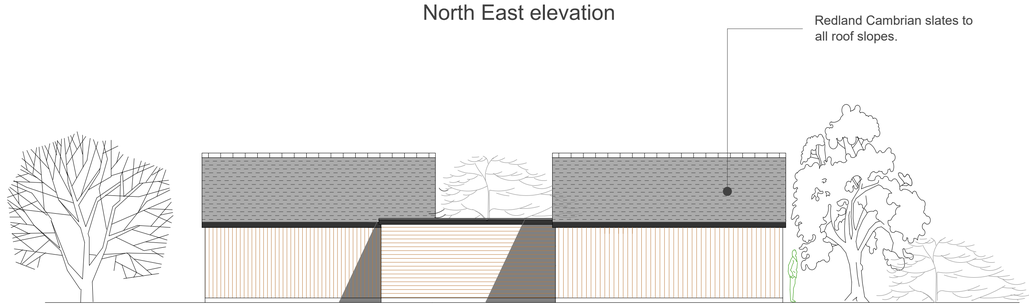

South East elevation

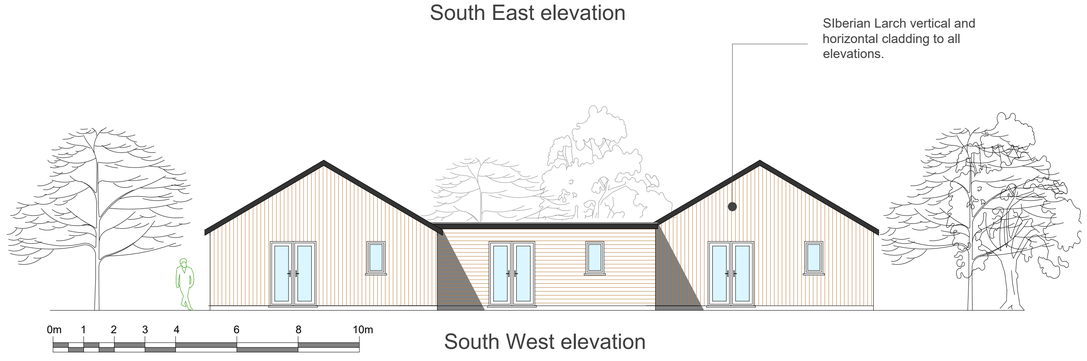

South West elevation

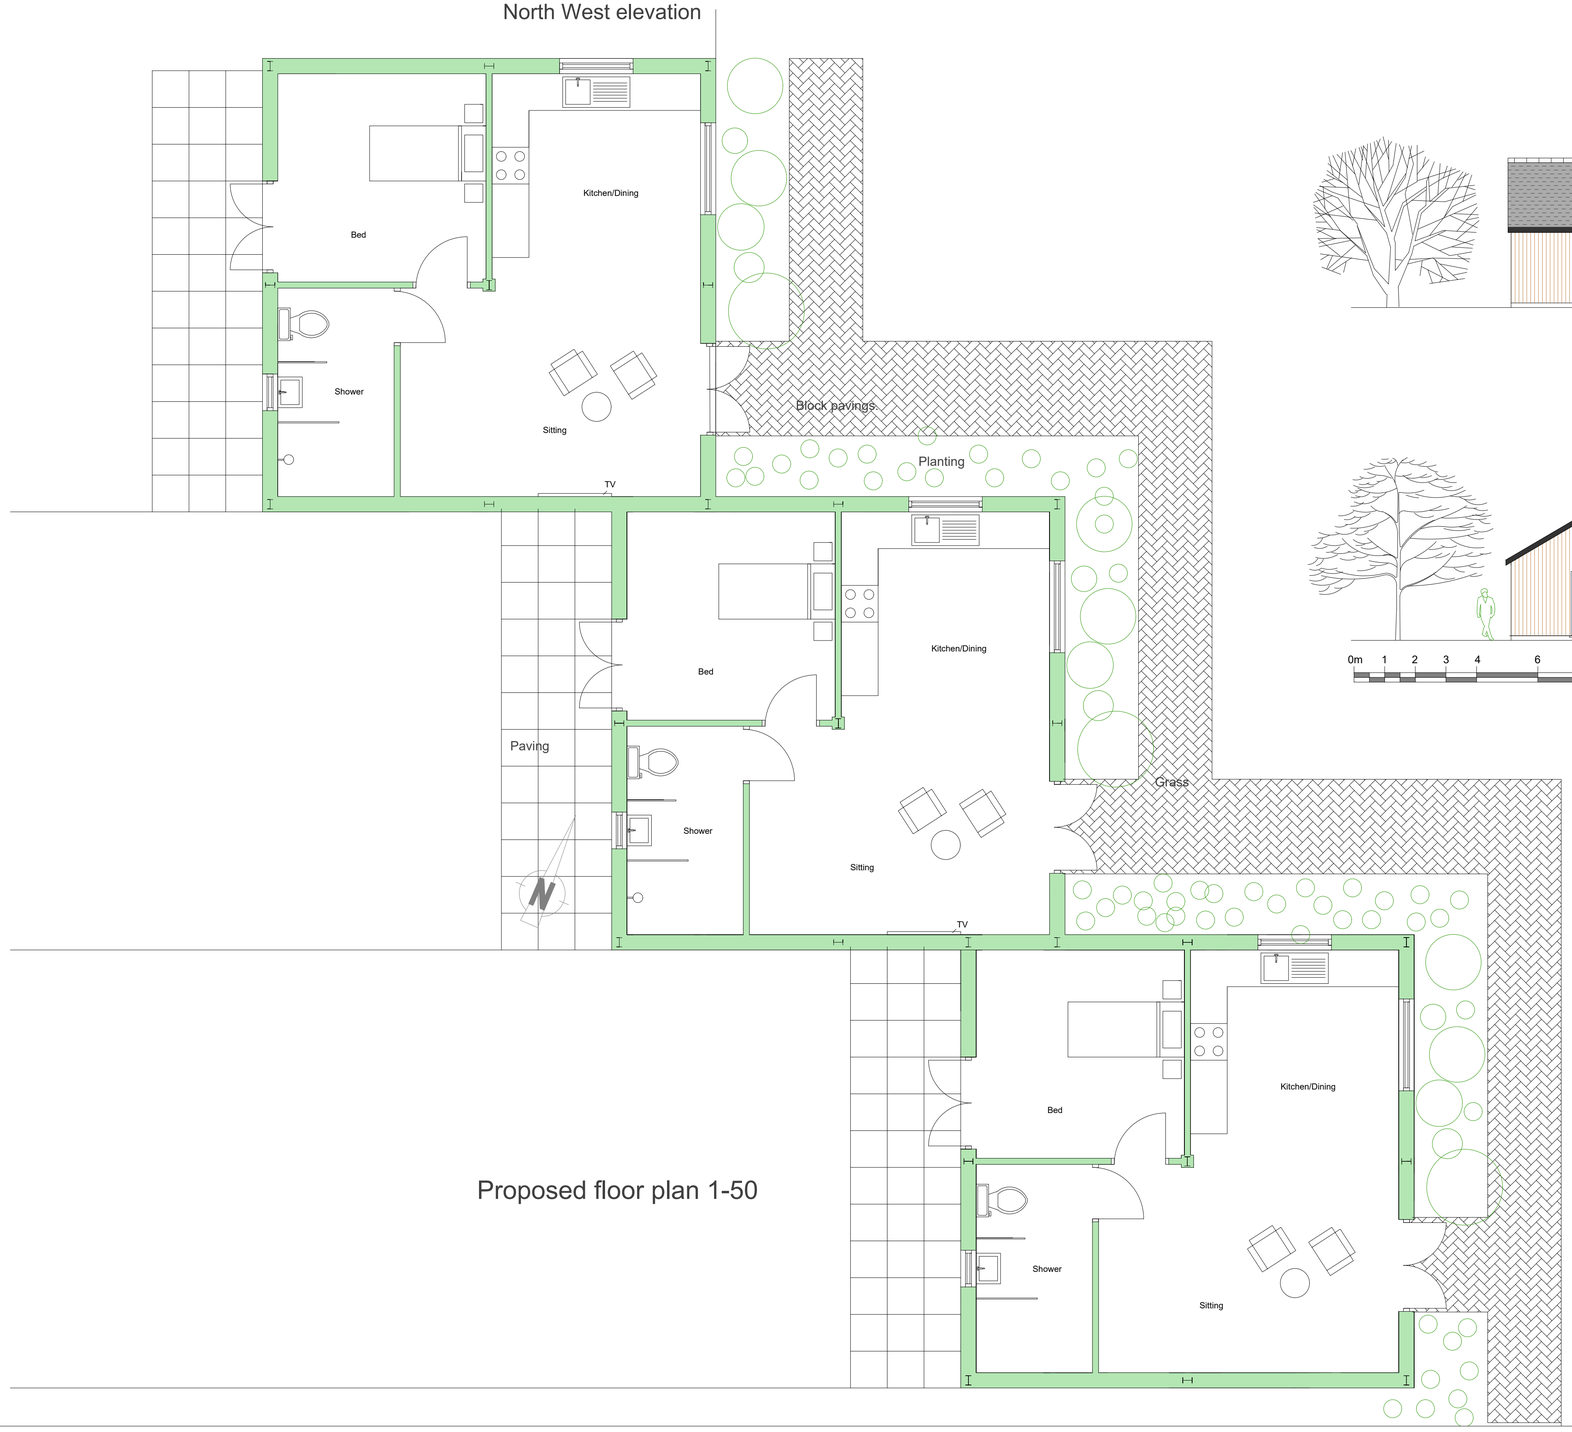

Proposed floor plan 1-50

Proposed elevations 1-100

Rev	Notes	Date
G	Plans and elevations altered	May 2022
F	Project title added	Feb 2021
E	Scale bar added	Jan 2021
D	Floor plan and elevations altered	Jan 2021
C	Floor plan and elevations altered	Jan 2021
B	Notes added	Jan 2021
A	Internal changes	Nov 2020

ZIGGURAT
Architectural Design
2 Lime Close, Broughton, Northants. NN14 1NN
07521 764598
smudger1@ymail.com www.ziggurat-design.co.uk © 2020

DATE	Nov 2020
SITE	The Old Vicarage, Bullock Lane. Notts, NG16 5NP
PROJECT	Intermediate care pods
TITLE	Proposed floor plan and elevations
SCALE	1-50 1-100 @A1
DWG	20961 03G