



Existing Front Elevation




Existing Side Elevation

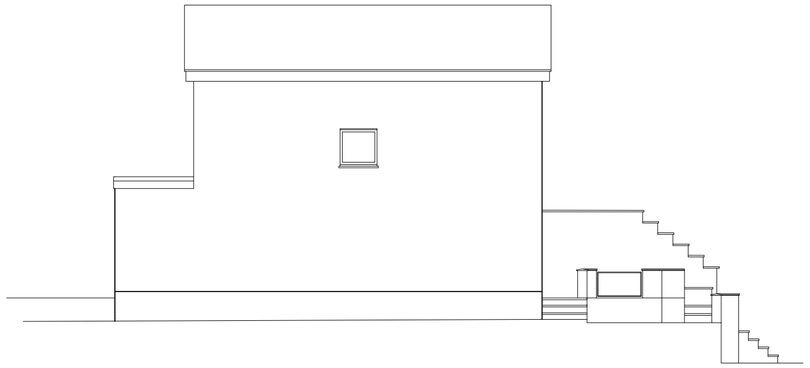

Existing Rear Elevation

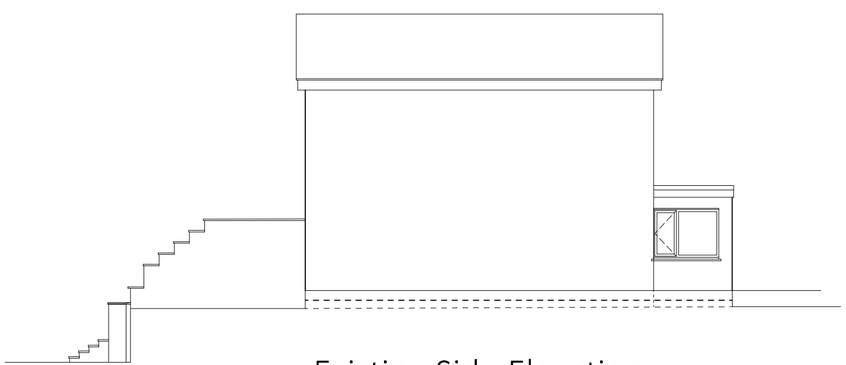

Existing Side Elevation

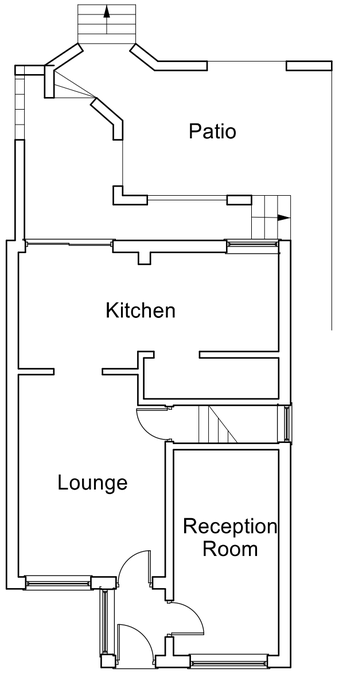

Existing Ground Floor Layout

Notes:

1. All dimensions are in millimeters (mm) unless otherwise stated.
2. Contractors must check all dimensions on site, working from stated dimensions only, any discrepancies are to be reported to the Architect before work is undertaken.
3. The Contractor is to comply in all respects with current Building Legislation, British Standard Specifications, Building Regulations, Construction (Design & Management) Regulations, Party Wall Act, etc. whether or not specifically stated on this drawing

	Date	Revisions

Client:
Gavin Atkins

Project Site Address

33 Queen Street
Waingroves
RIPLEY
DE5 9TJ

Project Title:
Replacement Roof and
Single storey Rear Extension

Drawing Title:
Existing Elevations and Layout

Scale: 1:100 @ ISO A2

Status: Planning

Date: June 2022

Drawing No: