



Location Plan 1:1250

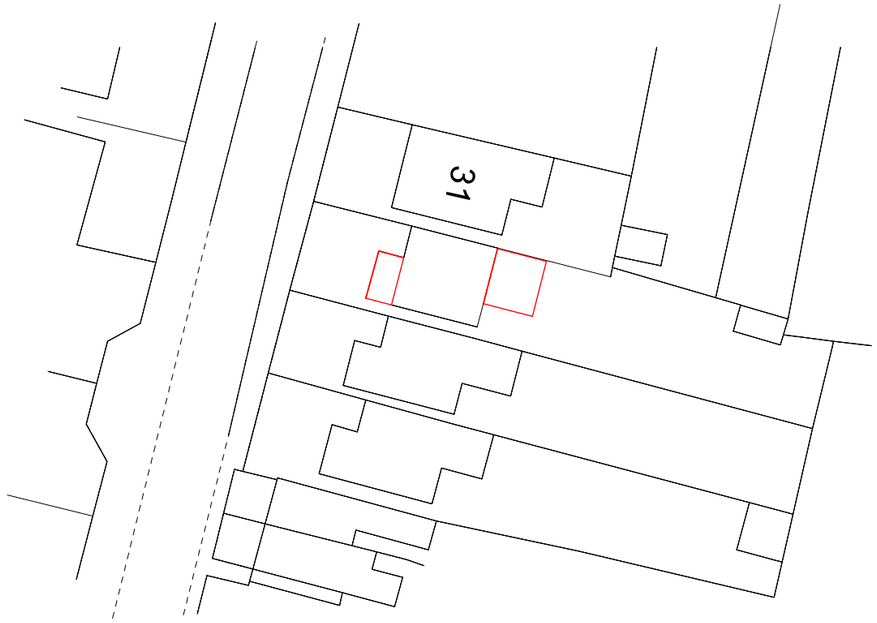


Block Plan 1:500

© Crown Copyright and database rights 2021 OS 100047474

| | Date | Revisions |
|---|---|---|
| | | |
| | | |
| | | |
| | | |
| | | |

Client:
Gavin Atkins

Project Site Address

33 Queen Street
Waingroves
RIPLEY
DE5 9TJ

Project Title:
Replacement Roof and
Single storey Rear Extension

Drawing Title:
Block and location Plan

Scale: 1:50 @ ISO A3

Status: Planning

Date: June 2022

Drawing No: