
Revision		Date
A	Amendments to application area	11/08/2022

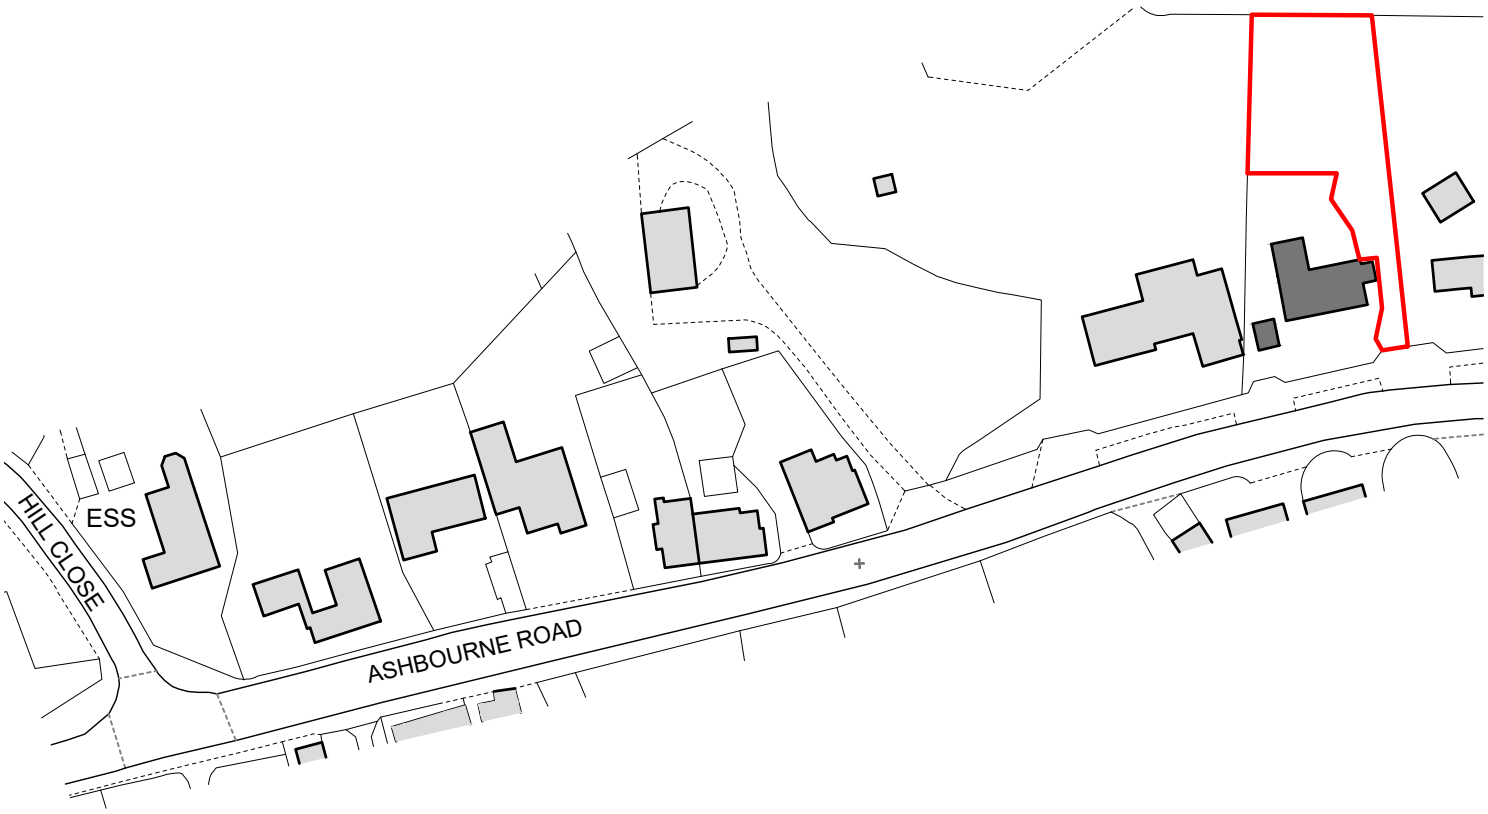

500mm SCALE 1:25

KEY

Application Site Area = 751 m²

Land also in applicant's ownership

PlanningDesign

Second Floor, Suite 3
Woburn House
Vernon Gate
Derby
DE1 1UL

Tel: 01332 347 371

E-mail: info@planningdesign.co.uk
www.planningdesign.co.uk

PROJECT DESCRIPTION:
Outline for a bungalow at 17b Ashbourne Road, Turnditch

DRAWING TITLE:
SLP

DRAWN BY:	CHECKED BY:
MJK	JM

CLIENT
Mr & Mrs Maskery

DRAWING NUMBER:	REVISION:
001	A

SCALE:	DATE:
1:1250 @ A4	May 2022

STATUS
P L A N N I N G

DRAWING REF:
3613 - 001

© COPYRIGHT EXISTS ON THE DESIGNS AND INFORMATION SHOWN ON THIS DRAWING : The Contractor must verify all dimensions on site before making shop drawings or commencing work of any kind. No dimensions to be scaled from this drawing. Architect to be notified of any discrepancies in dimensions immediately