


Front Elevation

Scale 1:50



Rear Elevation

Scale 1:50

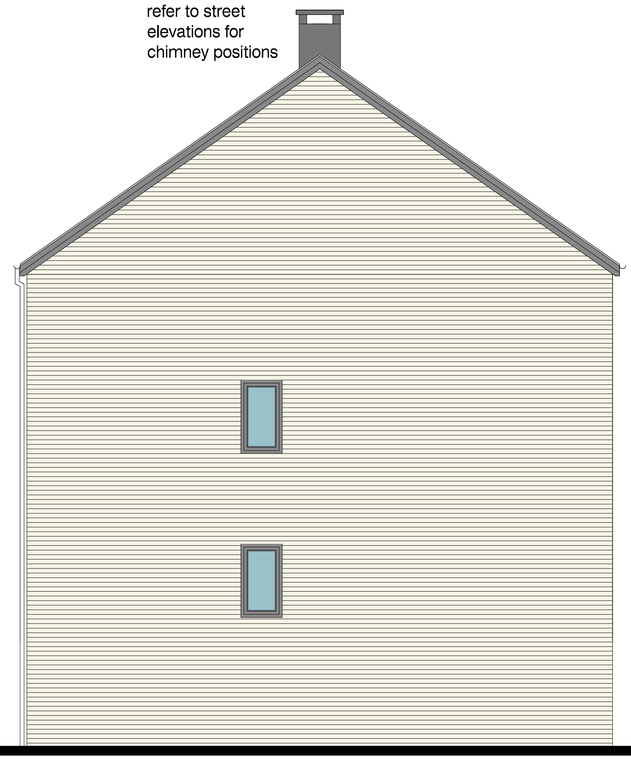


Side Elevation

Scale 1:50


HOUSE TYPE A
Plots: 11 to 21

Ground Floor Approx. GIA (exc. Garage)	25.6sqm (276sqft)
First Floor Approx. GIA	42.7sqm (460sqft)
Second Floor Approx. GIA	42.7sqm (460sqft)
Total Approx. GIA	111sqm (1,196sqft)

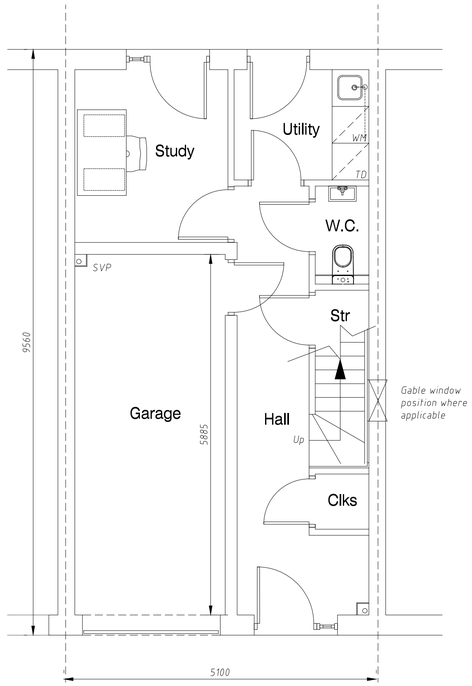


Ground Floor Plan

Scale 1:50

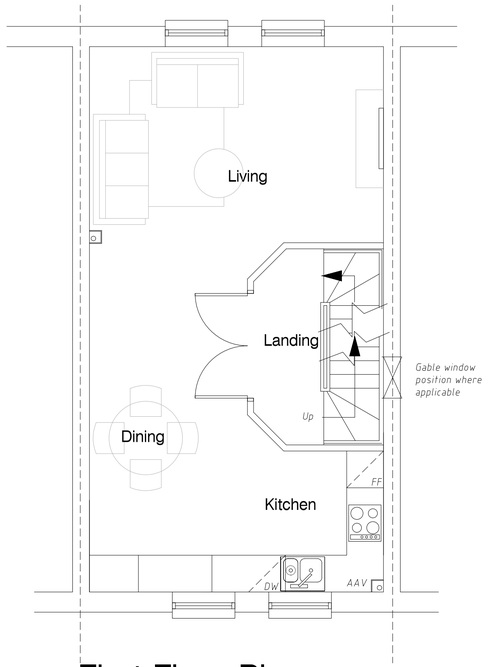

First Floor Plan

Scale 1:50

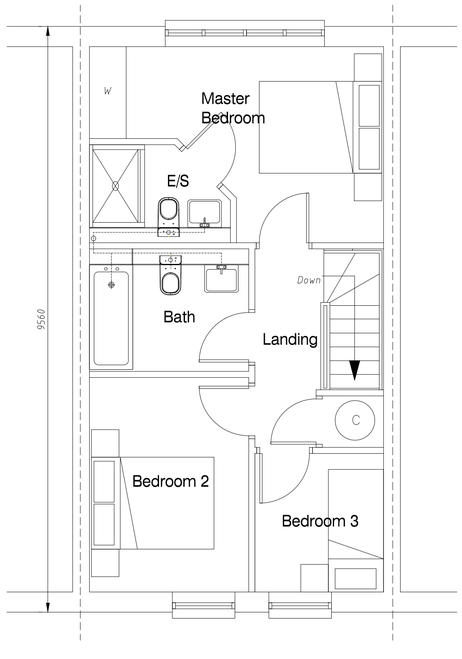

Second Floor Plan

Scale 1:50

0 0.5 1 2 3 4 5m

1 : 50

rev.	date		drawn	chk'd
M	10.08.22	Updated for planning submission		TS
L	08.08.22	Updated for planning submission		TS
K	05.08.22	Updated for planning submission		TS
J	03.08.22	Updated elevations for planning submission		TS
H	28.07.22	Updated elevations		TS
G	18.07.22	Updated entrance doors to 1023 opening		TS
F	30.05.22	Updated layouts to client requirements		JH
E	25.05.22	Updated layouts to client requirements		JH
D	16.05.22	Updated elevations to client requirements		JH
C	21.04.22	Updated elevations to client requirements		JH
B	04.04.22	Updated to latest amendments		JH
A	28.03.22	Plans updated		PK

Gould Singleton Architects
Earls Way, Halesowen, West Midlands, B63 3HR
Tel: 0121 550 0359 Fax: 0121 550 808
e-mail: info@gould-singleton.co.uk

scales: 1:50@A1
date: 13.01.22
drawn: JH checked: GSA
number: 22-1908/101M

Milford Mills
Derby Road
Milford

Proposed Plans & Elevations - Type A

This drawing and the building works depicted are the copyright of the Architects and may no be reproduced except by written permission. This drawing must be read and checked agains any specialist drawings and information provided. Do not scale prints. Figured dimension only to be taken from this drawing.