

Front Elevation


Scale 1:50

Side Elevation

Scale 1:50


HOUSE TYPE B-2
Plots: 28

Ground Floor Approx. GIA	41.8sqm (450sqft)
First Floor Approx. GIA	41.8sqm (450sqft)
Second Floor Approx. GIA	41.8sqm (450sqft)
Total Approx. GIA	125.4sqm (1,350sqft)

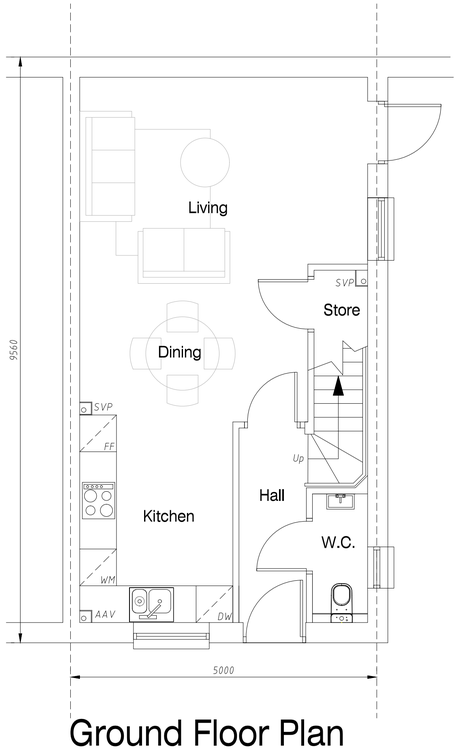


Ground Floor Plan

Scale 1:50

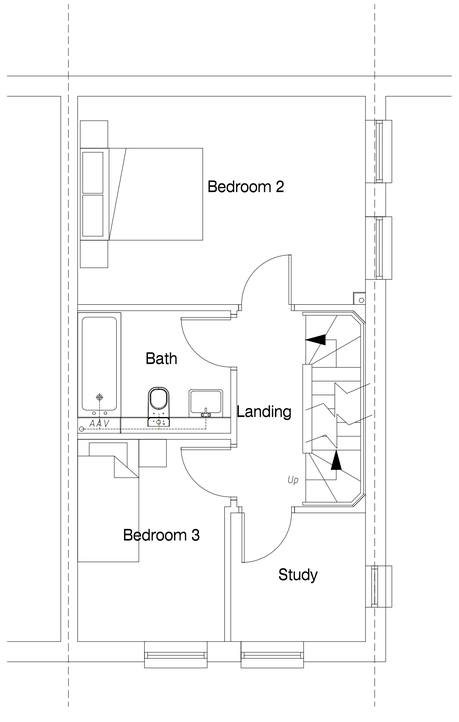


First Floor Plan

Scale 1:50

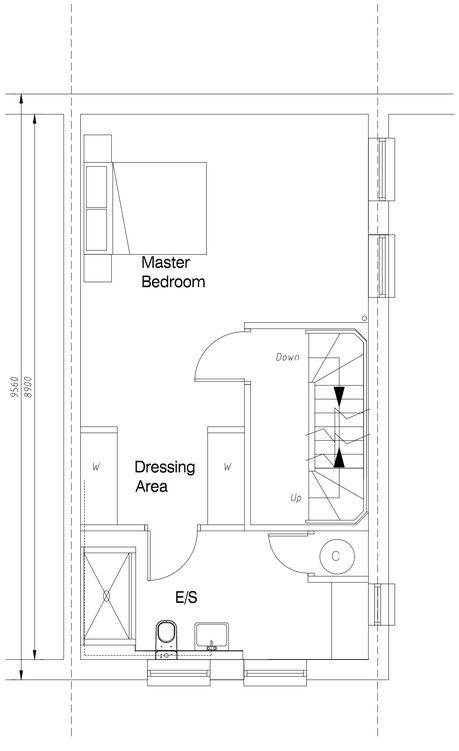

Second Floor Plan

Scale 1:50

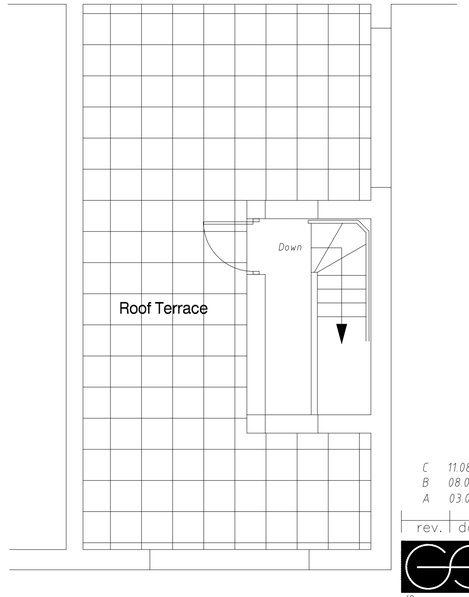

Roof Terrace Plan

Scale 1:50



rev.	date		drawn	chk'd
C	11.08.22	Updated elevations for planning		TS
B	08.08.22	Updated elevations for planning		TS
A	03.08.22	Updated elevations for planning		TS

Gould Singleton Architects
Earls Way, Halesowen, West Midlands, B63 3HR
Tel: 0121 550 0359 Fax: 0121 550 8088
e-mail: info@gould-singleton.co.uk

scales: 1:50@A1

Milford Mills
Derby Road
Milford

date: 25.07.22

drawn: JH checked: GSA

Proposed Plans & Elevations - Type B-2

number: 22-1908/109C

This drawing and the building works depicted are the copyright of the Architects and may not be reproduced except by written permission. This drawing must be read and checked against any specialist drawings and information provided. Do not scale prints. Figured dimensions only to be taken from this drawing.