


Front Elevation
Scale 1:50

Rear Elevation
Scale 1:50


Side Elevation
Scale 1:50

HOUSE TYPE B-1
Plots: 26,27


Ground Floor Approx. GIA	41.8sqm (450sqft)
First Floor Approx. GIA	41.8sqm (450sqft)
Second Floor Approx. GIA	41.8sqm (450sqft)
Total Approx. GIA	125.4sqm (1,350sqft)

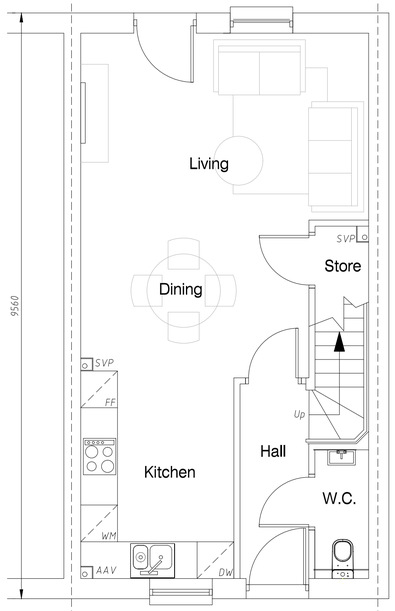


Ground Floor Plan
Scale 1:50

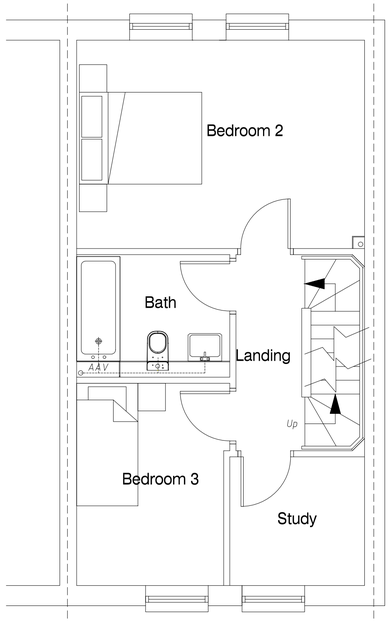

First Floor Plan
Scale 1:50

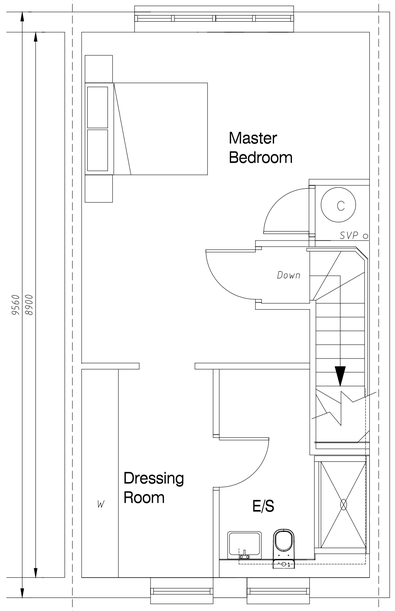

Second Floor Plan
Scale 1:50

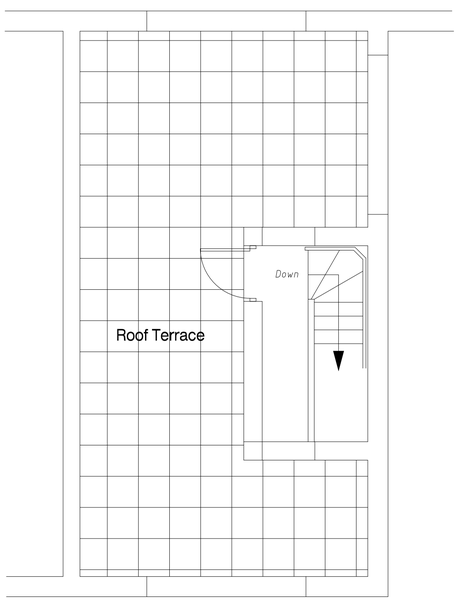

Roof Terrace Plan
Scale 1:50

0 0.5 1 2 3 4 5m

1 : 50

rev.	date		drawn	chk'd
E	11.08.22	Updated elevations for planning	TS	
D	08.08.22	Updated elevations for planning	TS	
C	03.08.22	Updated elevations for planning	TS	
b	28.07.22	Updated elevations	TS	
a	18.07.22	Updated entrance doors to 1023 opening	TS	

Gould Singleton Architects
Earls Way, Halesowen, West Midlands, B63 3HR
Tel: 0121 550 0359 Fax: 0121 550 8088
e-mail: info@gould-singleton.co.uk

scales: 1:50@A1

date: 13.01.22

drawn: JH checked: GSA

number: 22-1908/108E

Milford Mills
Derby Road
Milford

Proposed Plans & Elevations - Type B-1

This drawing and the building works depicted are the copyright of the Architects and may not be reproduced except by written permission. This drawing must be read and checked against any specialist drawings and information provided. Do not scale prints. Figured dimensions only to be taken from this drawing.