
Annex Planning Alterations

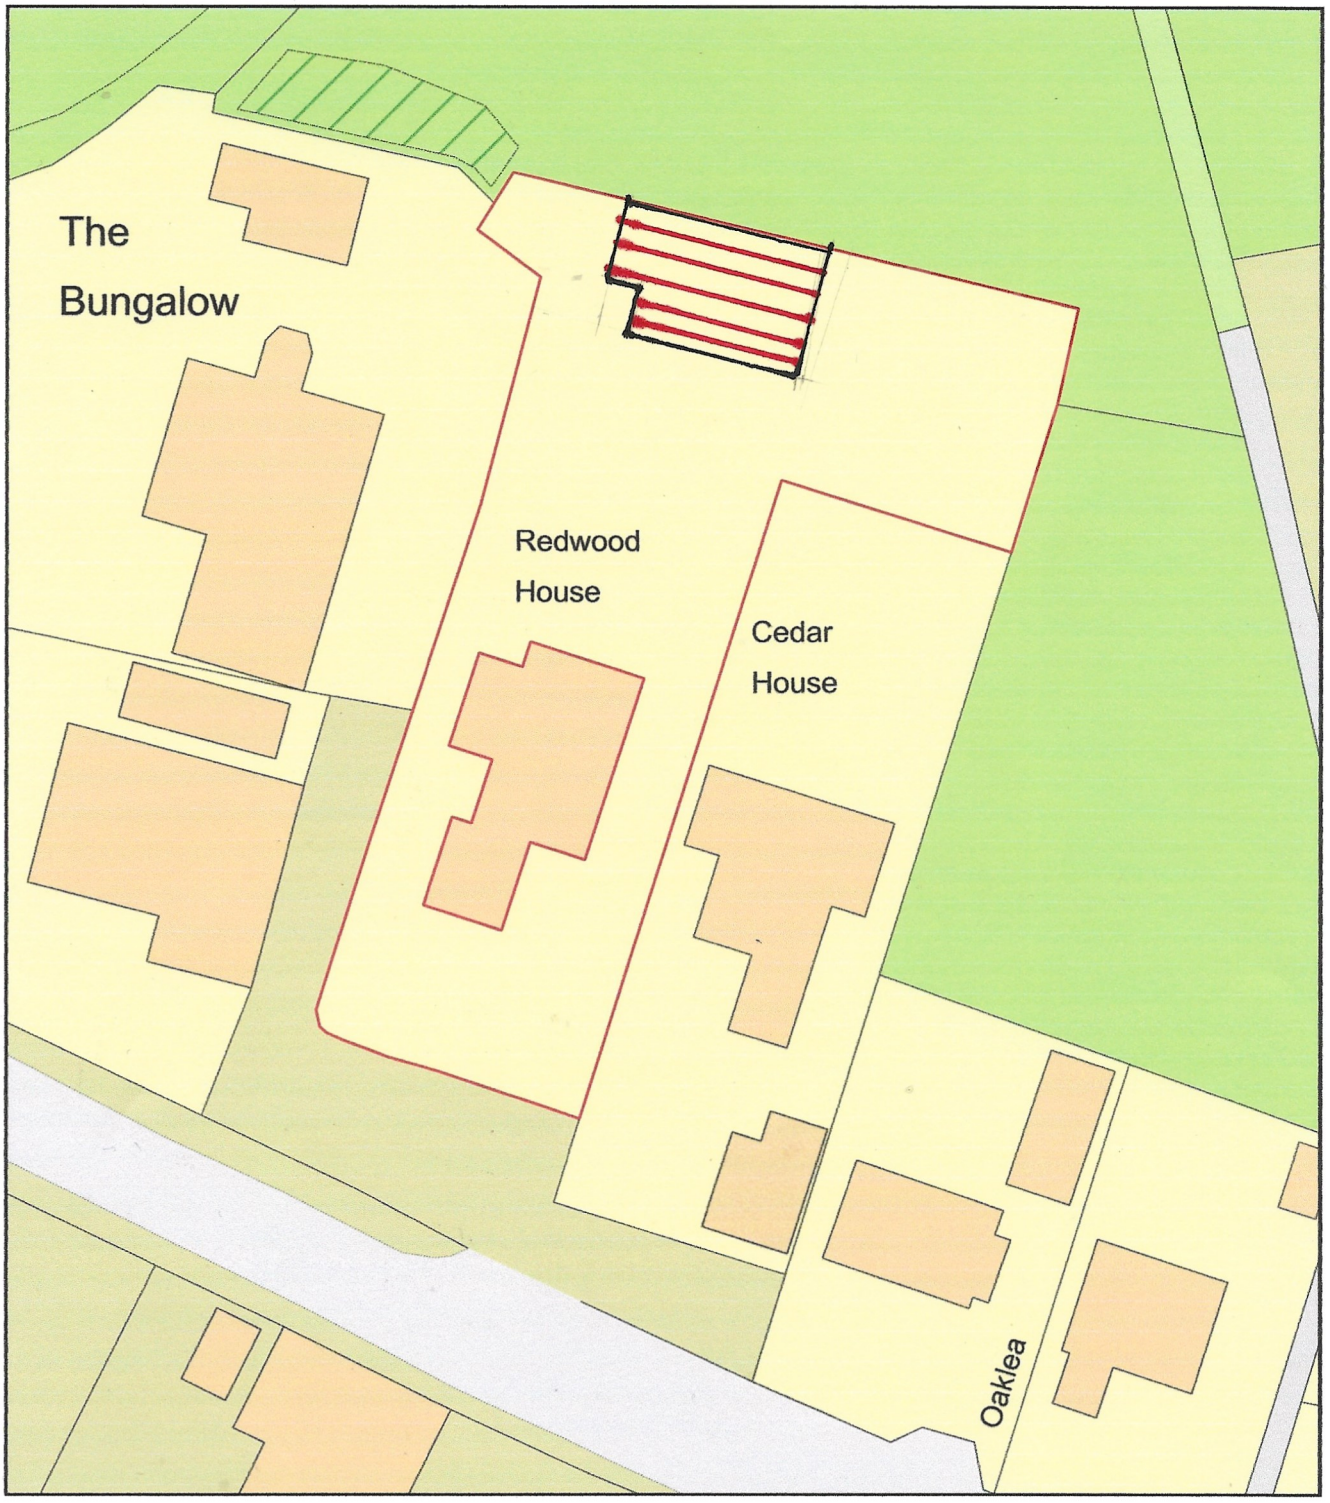

0 20
Metres

N

ReQuestaPlan

Plan Produced for: Mr.&Mrs. A Carman

Date Produced: 14 Aug 2022

Plan Reference Number: TQRQM22226142221784

Scale: 1:500 @ A4

© Crown copyright and database rights 2021 OS 100042766