
SUBJECT TO COPYRIGHT
DO NOT COPY OR TAMPER WITH
THIS PRINT

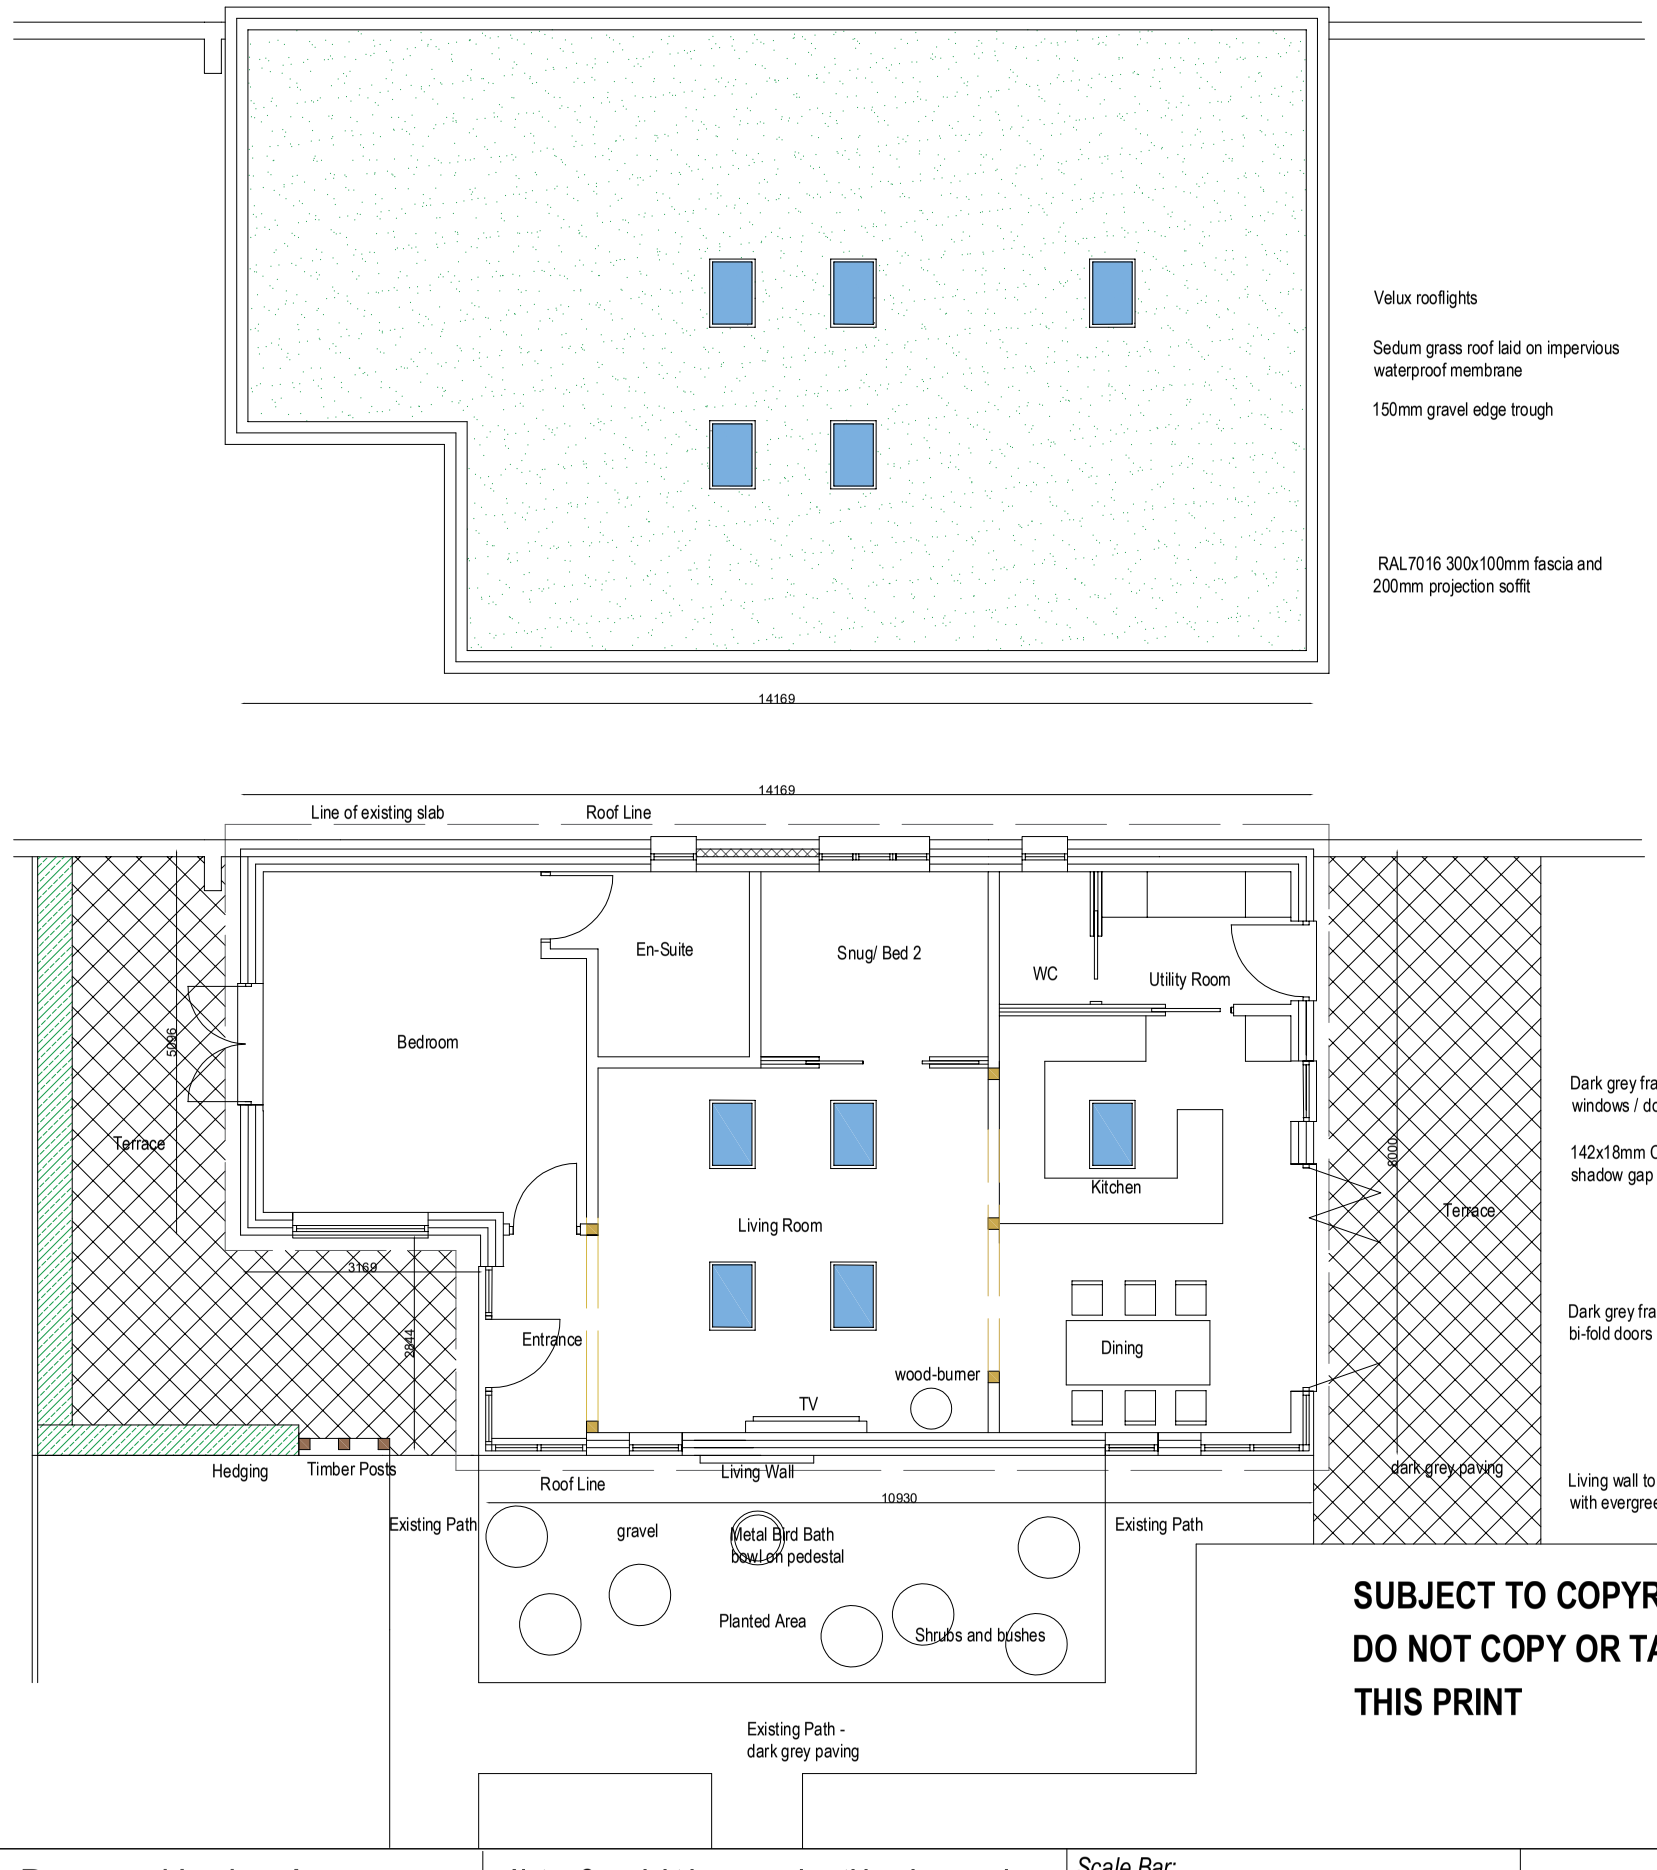

SUBJECT TO COPYRIGHT
DO NOT COPY OR TAMPER WITH
THIS PRINT

Client : Mr & Mrs. J Holmes
Address :
Redwood House
School Lane
Heage

Project : Proposed Lodge Annex
Title : Proposed Plan
Drawing Ref: 22.076. 02 *Rev :* -
Date : 24/06/2022
Scale: 1:100@A3

Note: Copyright is reserved on this scheme and drawing pending payment of our invoice.

Scale Bar:

0m 1m 2m 3m 4m 5m

Vale Architecture
Gale House, 15 Melton Road
Waltham-on-the-Wolds LE14 4AJ
T. 07930659595
E. designs@valearchitecture.co.uk