

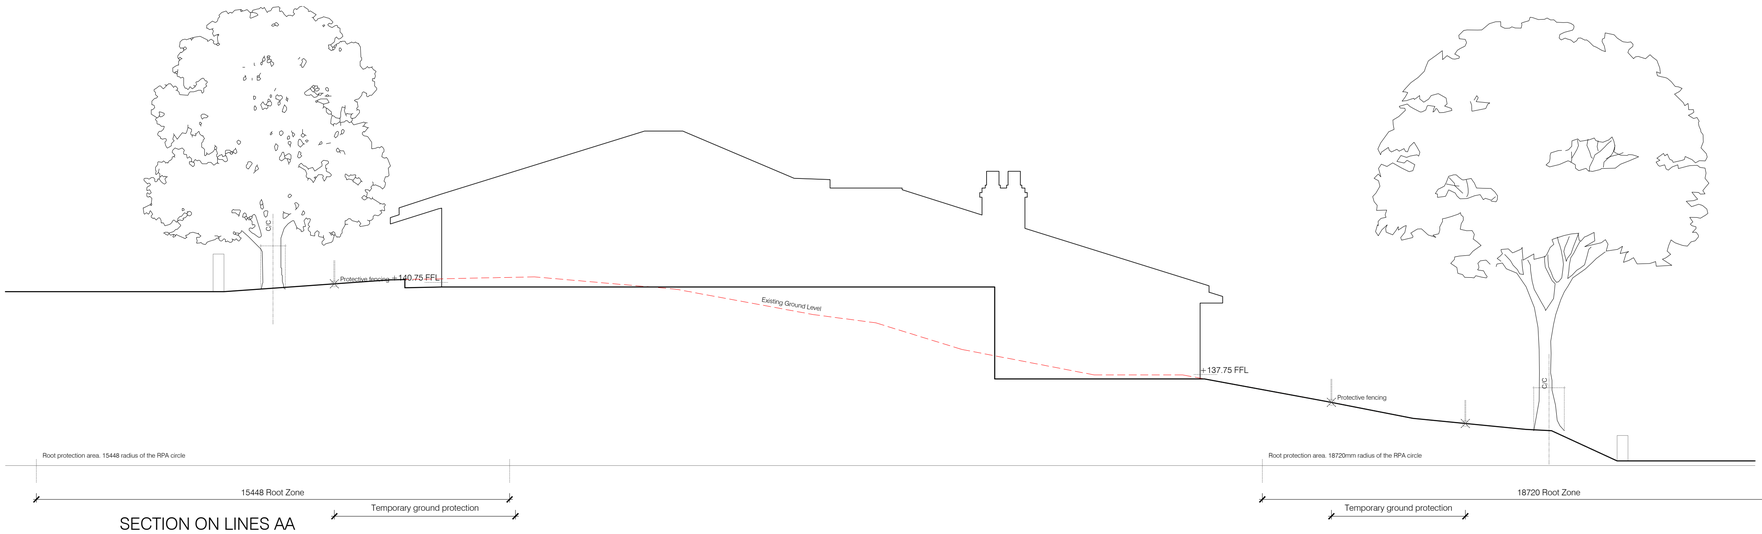


SECTION ON LINES AA

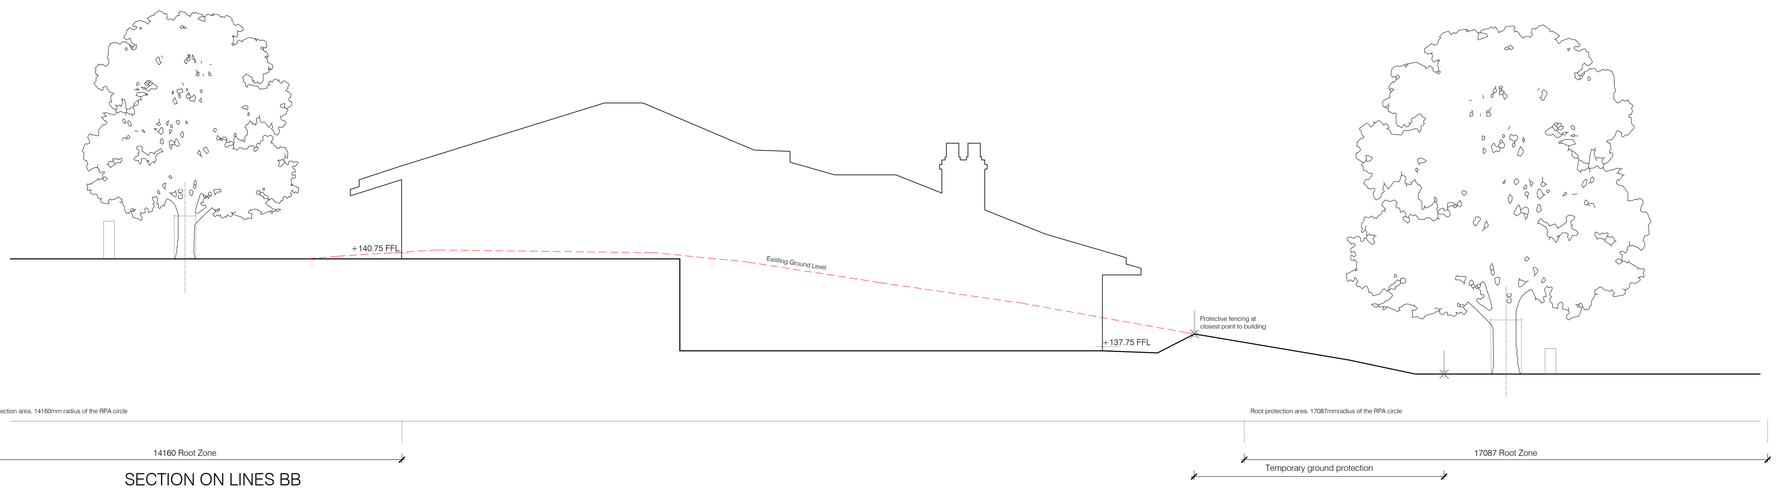

SECTION ON LINES BB

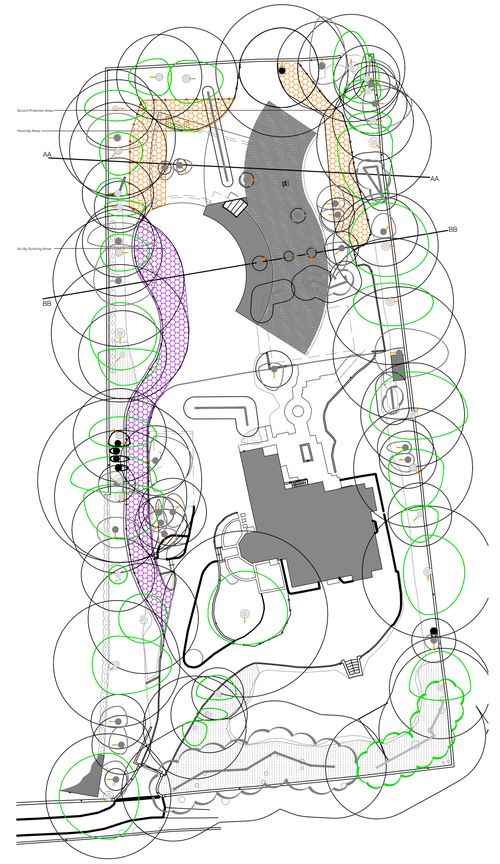

BLOCK PLAN (1:200)

(1:100) 0m 1 2 3

(1:500) 0m 5 10 15

N

Rev.	Description	Date	By	Chk'd
P2	Further tree details added	15-08-22	GK	PMcL
P1	First Issue	11-07-22	GK	PMcL

MATTHEW MONTAGUE ARCHITECTS

The Cheese Factory . Longford Lane . Longford . Ashbourne . Derbyshire . DE6 3DT

Tel: 01335 330510 . info@matthewmontague.co.uk . www.matthewmontague.co.uk

Chevin Mount, North Lane Farnah Green, Derbyshire

Tree Protection

MMA PROJECT REF	SCALES	PAPER SIZE	DRAWN BY
2135	1:100	A1	GK

PROJECT	ORIGINATOR	ZONE	LEVEL	TYPE	ROLE	NUMBER
CNM	MMA	Z1	ZZ	DR	A	02009

STATUS	SUITABILITY DESCRIPTION
S0	WORK IN PROGRESS

REVISION	REVISION DESCRIPTION
P2	PRELIMINARY

This document is copyright of Matthew Montague Architects. If in doubt ASK. Drawing measurements shall not be obtained by scaling. Verify all dimensions prior to construction. Immediately report any discrepancies on this document to the Architect. This document shall be read in conjunction with associated models, specifications and related consultant's documents.