
Access Visibility Splay (SCALE 1:500 @ A2)




Access Visibility Splay (SCALE 1:200 @ A2)

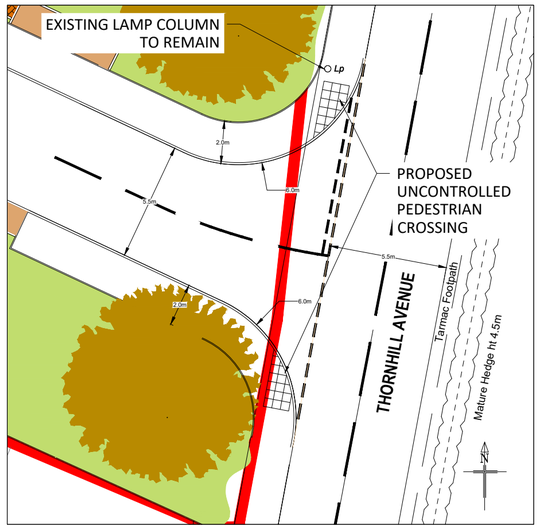

VEHICLE TRACKING (SCALE 1:500 @ A2)


Large Car Vehicle

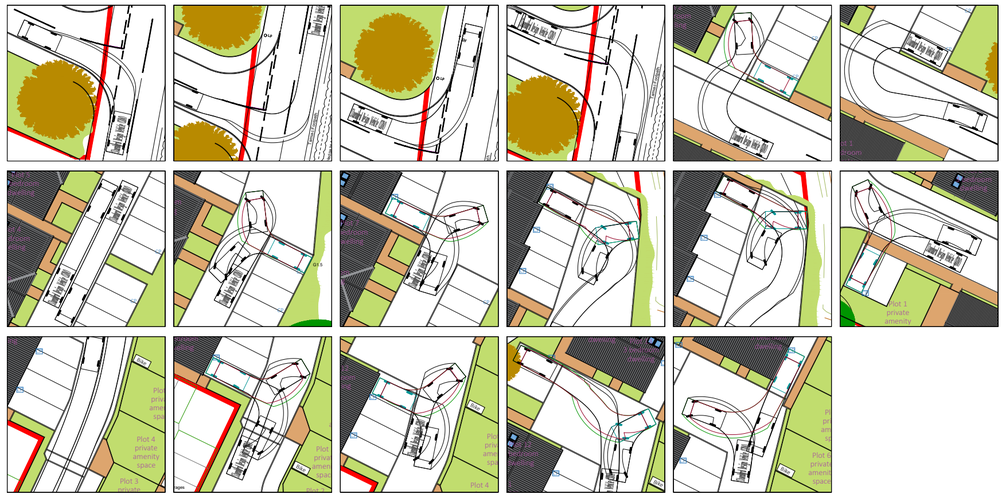


Fire Appliance



Large Refuse Vehicle

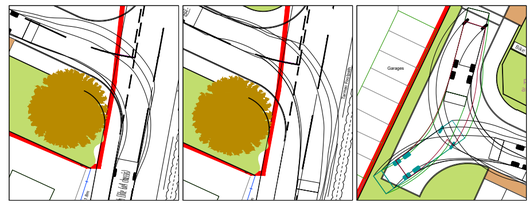

Access Visibility Splay (SCALE 1:200 @ A2)

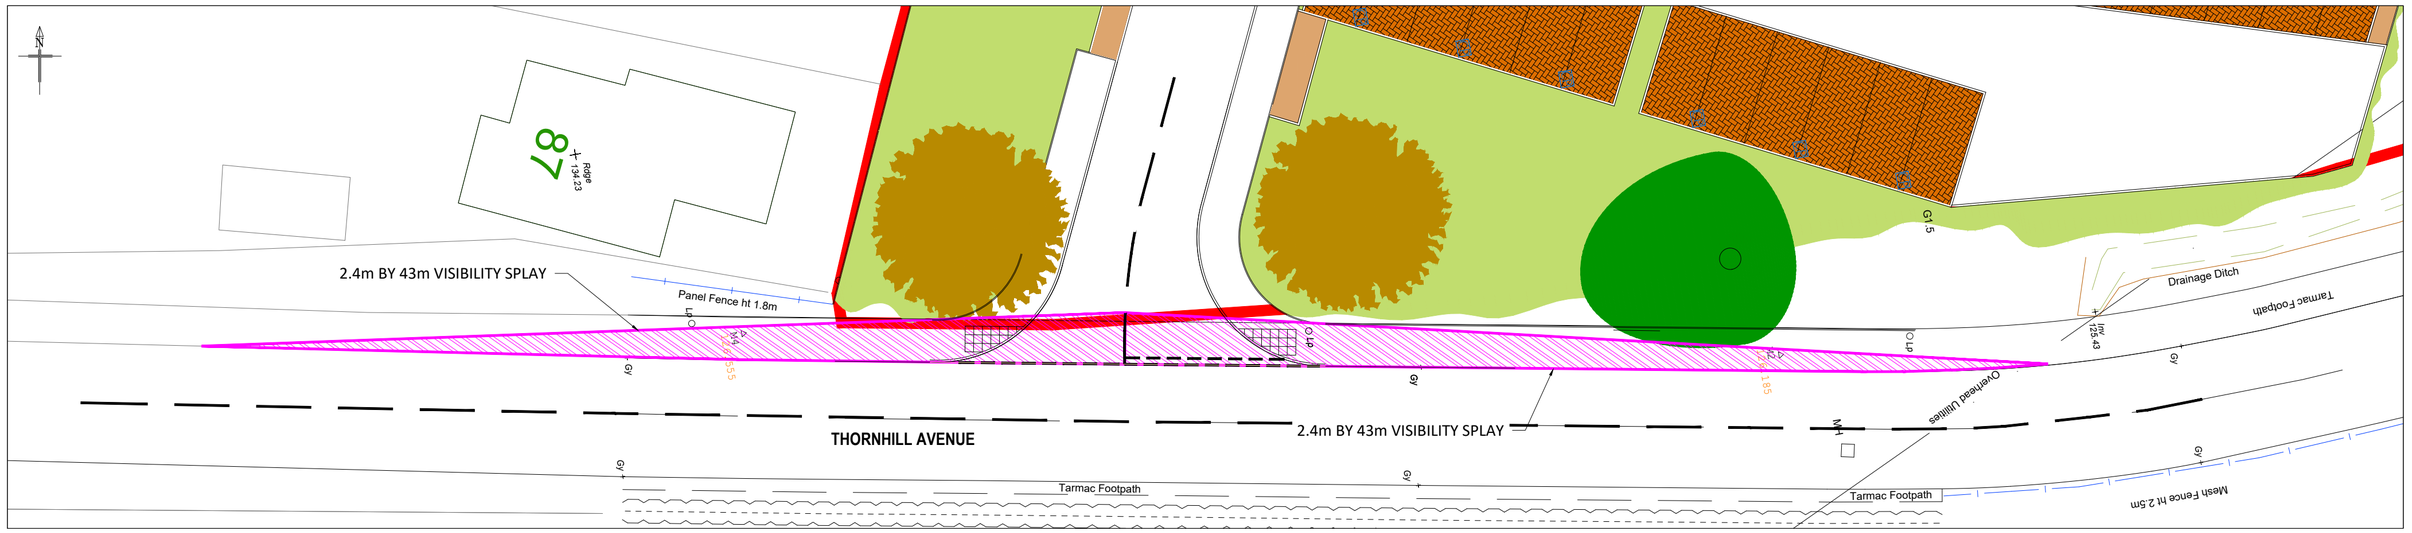


Scale Bar (1:500)

Original Sheet Size A2

Revision	Amendment	Approved	Revision Date

VEHICLE PROFILES

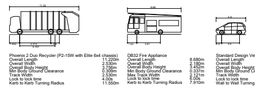

Phoenix 2 Dun Recycler (P2-10/4 with Elite 6x4 chassis)		DB32 Fire Appliance	8.488m
Overall Length	8.488m	Overall Length	8.488m
Overall Width	2.530m	Overall Width	2.530m
Min Body Ground Clearance	0.308m	Min Body Ground Clearance	0.317m
Track Width	2.500m	Track Width	2.500m
Lock to lock time	4.00s	Lock to lock time	6.07s
Kerb to Kerb Turning Radius	11.550m	Kerb to Kerb Turning Radius	7.910m

Standard Design Vehicle (SDV)	6.800m
Overall Length	2.500m
Overall Width	0.250m
Min Body Ground Clearance	0.150m
Track Width	4.00s
Lock to lock time	6.000m
Wall to Wall Turning Radius	

Vectio Consulting

Drawn	Designed	Approved	Drawing Date
MC	MC	LC	20/06/2022

Project: PROPOSED RESIDENTIAL DEVELOPMENT, LAND WEST OF THORNHILL AVENUE, BELPER

Sheet: ACCESS, PARKING AND TURNING ARRANGEMENTS

Project No.	Scale	Drawing No.	Sheet. No.	Revision
VC0000	AS-SHOWN	001	001	-