
Plan to be read in conjunction with Tree Survey Schedule and associated report (Ref: JH0522THORNHILL).
The original of this drawing was produced in colour - a monochrome copy should not be relied upon.

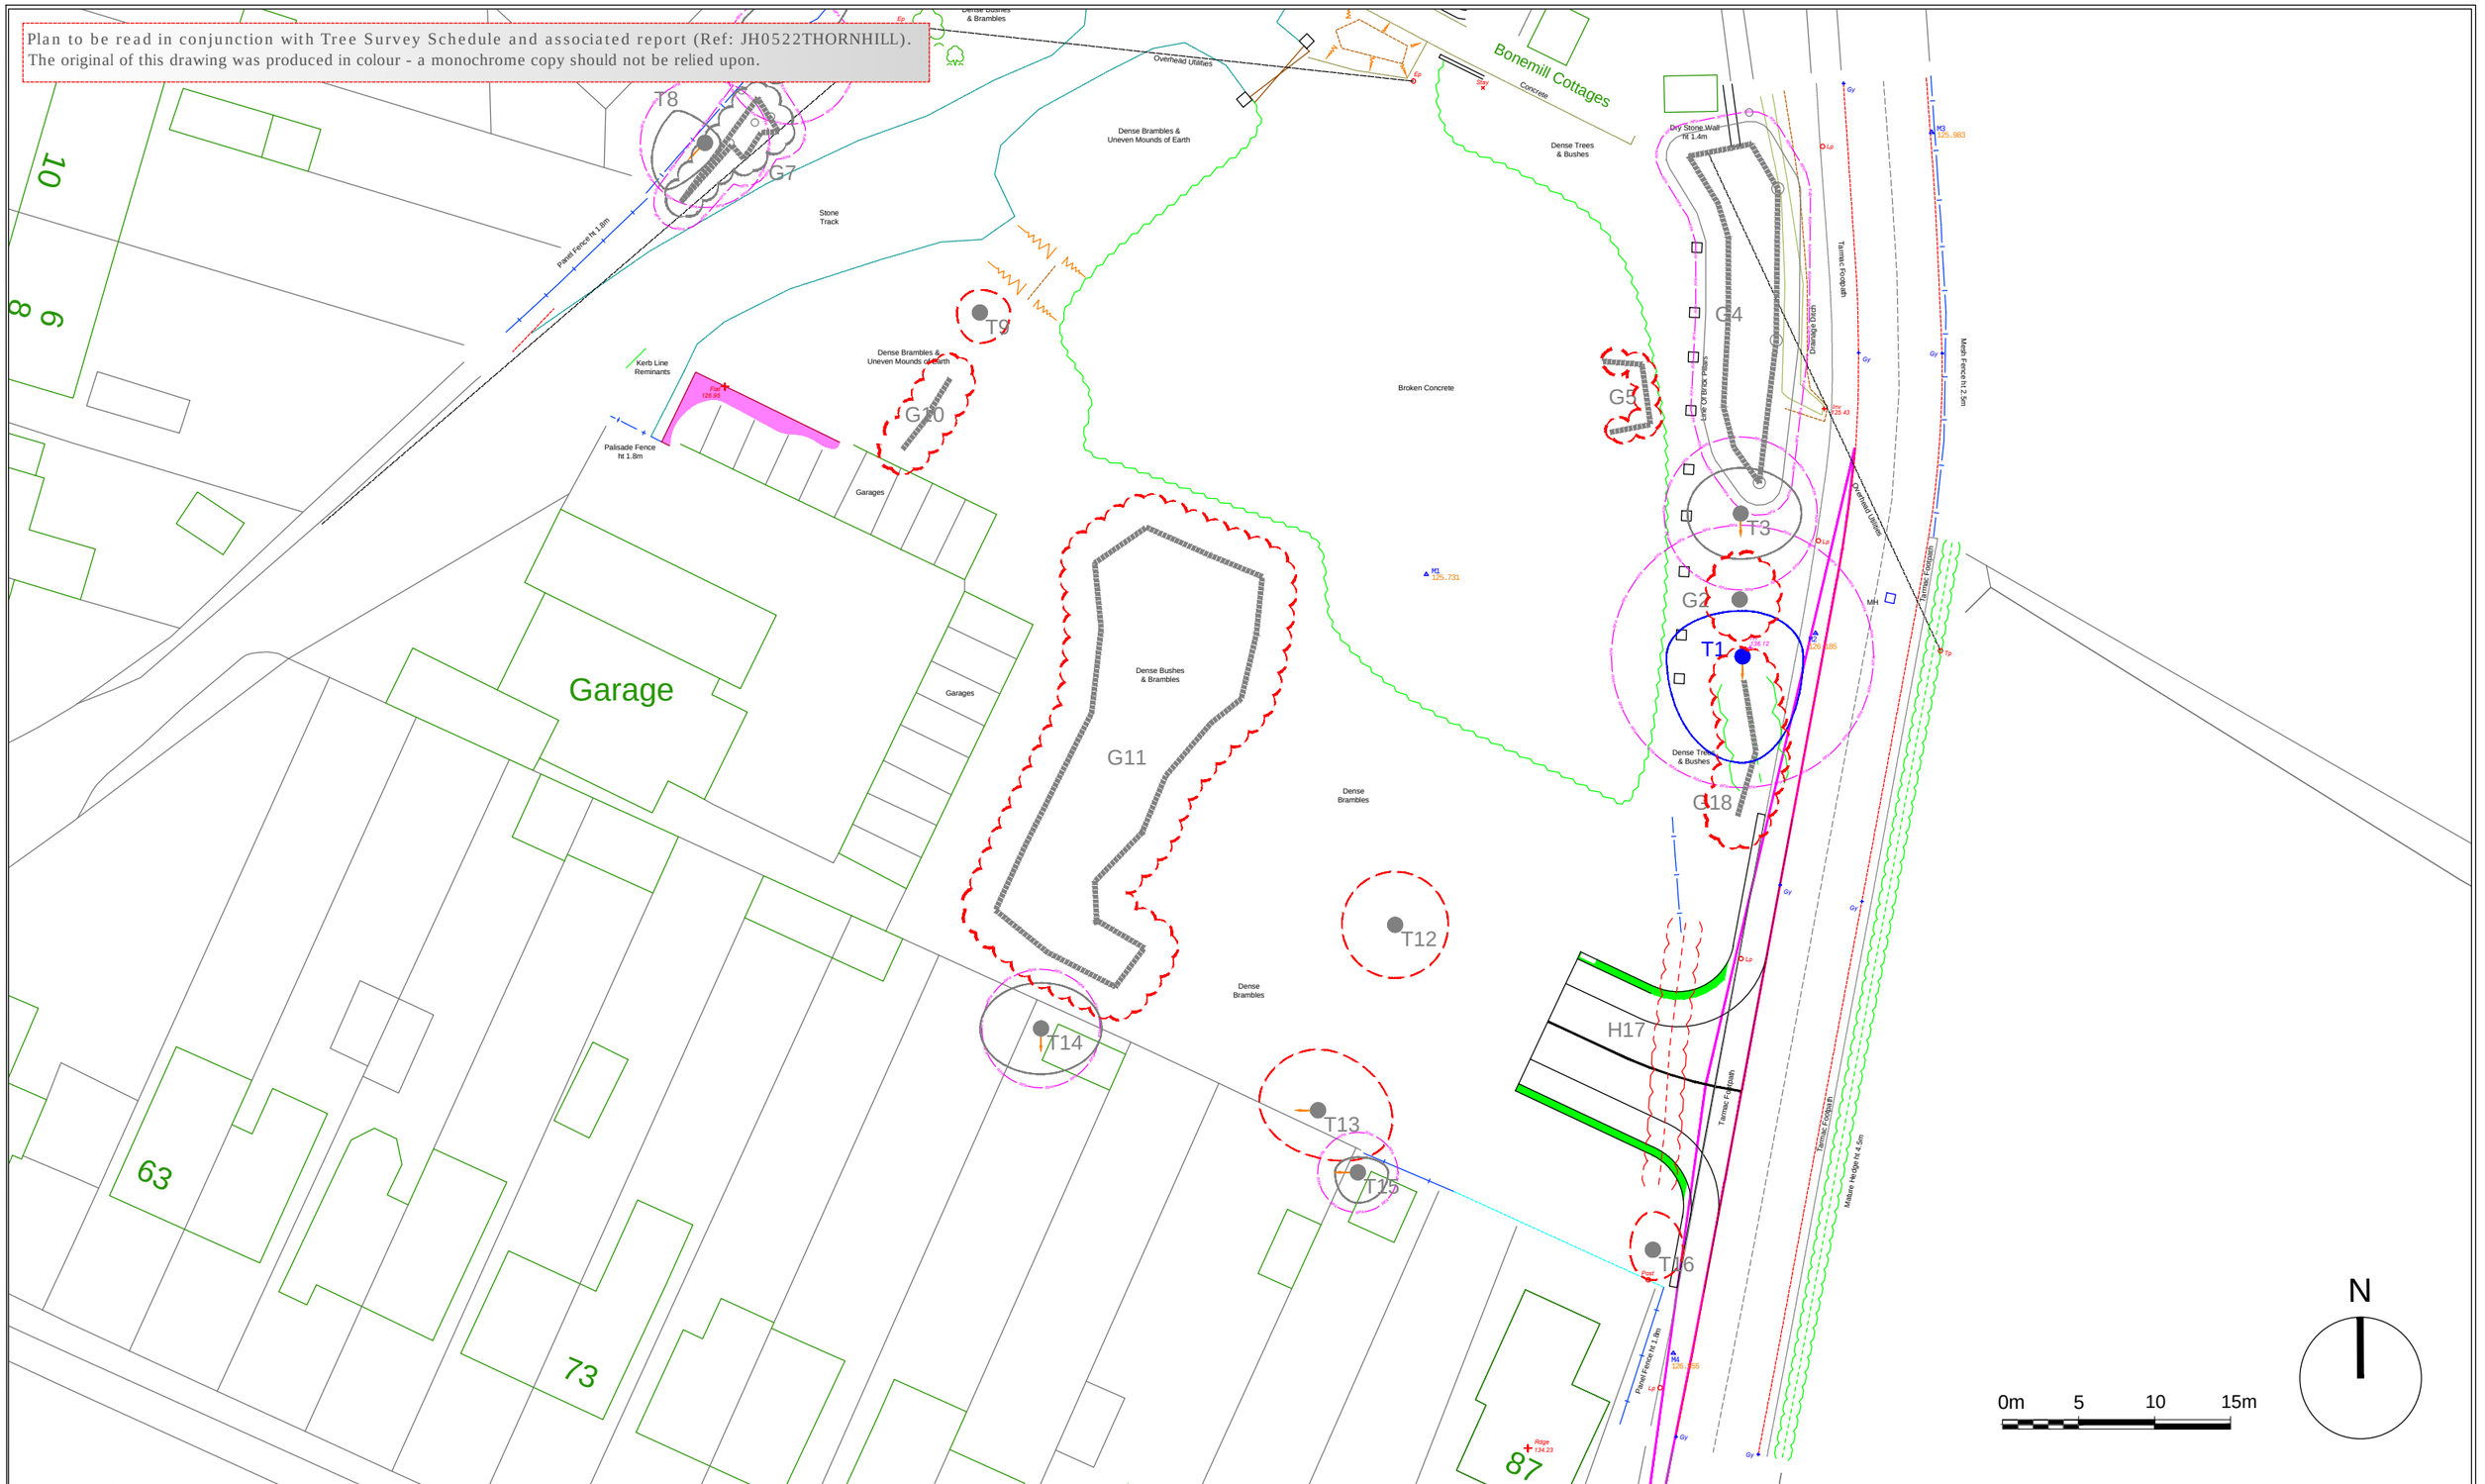

Key & Notes	Cat C Trees & Groups	W1,W2,W3 etc... Woodland Tag	Shade Segment	Ground Protection Areas	Date: May 2022	Plan to be read with associated report.	Outline Trees Arboricultural Consultancy 4 Kings Drive Littleover Derby
Cat A Trees & Groups	Cat U Trees & Groups	B1, B2, B3, B4 etc... Shrub Tag	H1, H2, H3 etc... Hedgerow Tag	Specialized Foundations	Title: Draft Access_Tree Removals	DWG:JH- TSP - 1 of 1	
Cat B Trees & Groups	Trees/Groups for removal	Hedgerows	No-dig Surfacing Areas	Fencing Location / RPA Extent	Site: Thornhill Avenue, Belper	1:400 @A3	