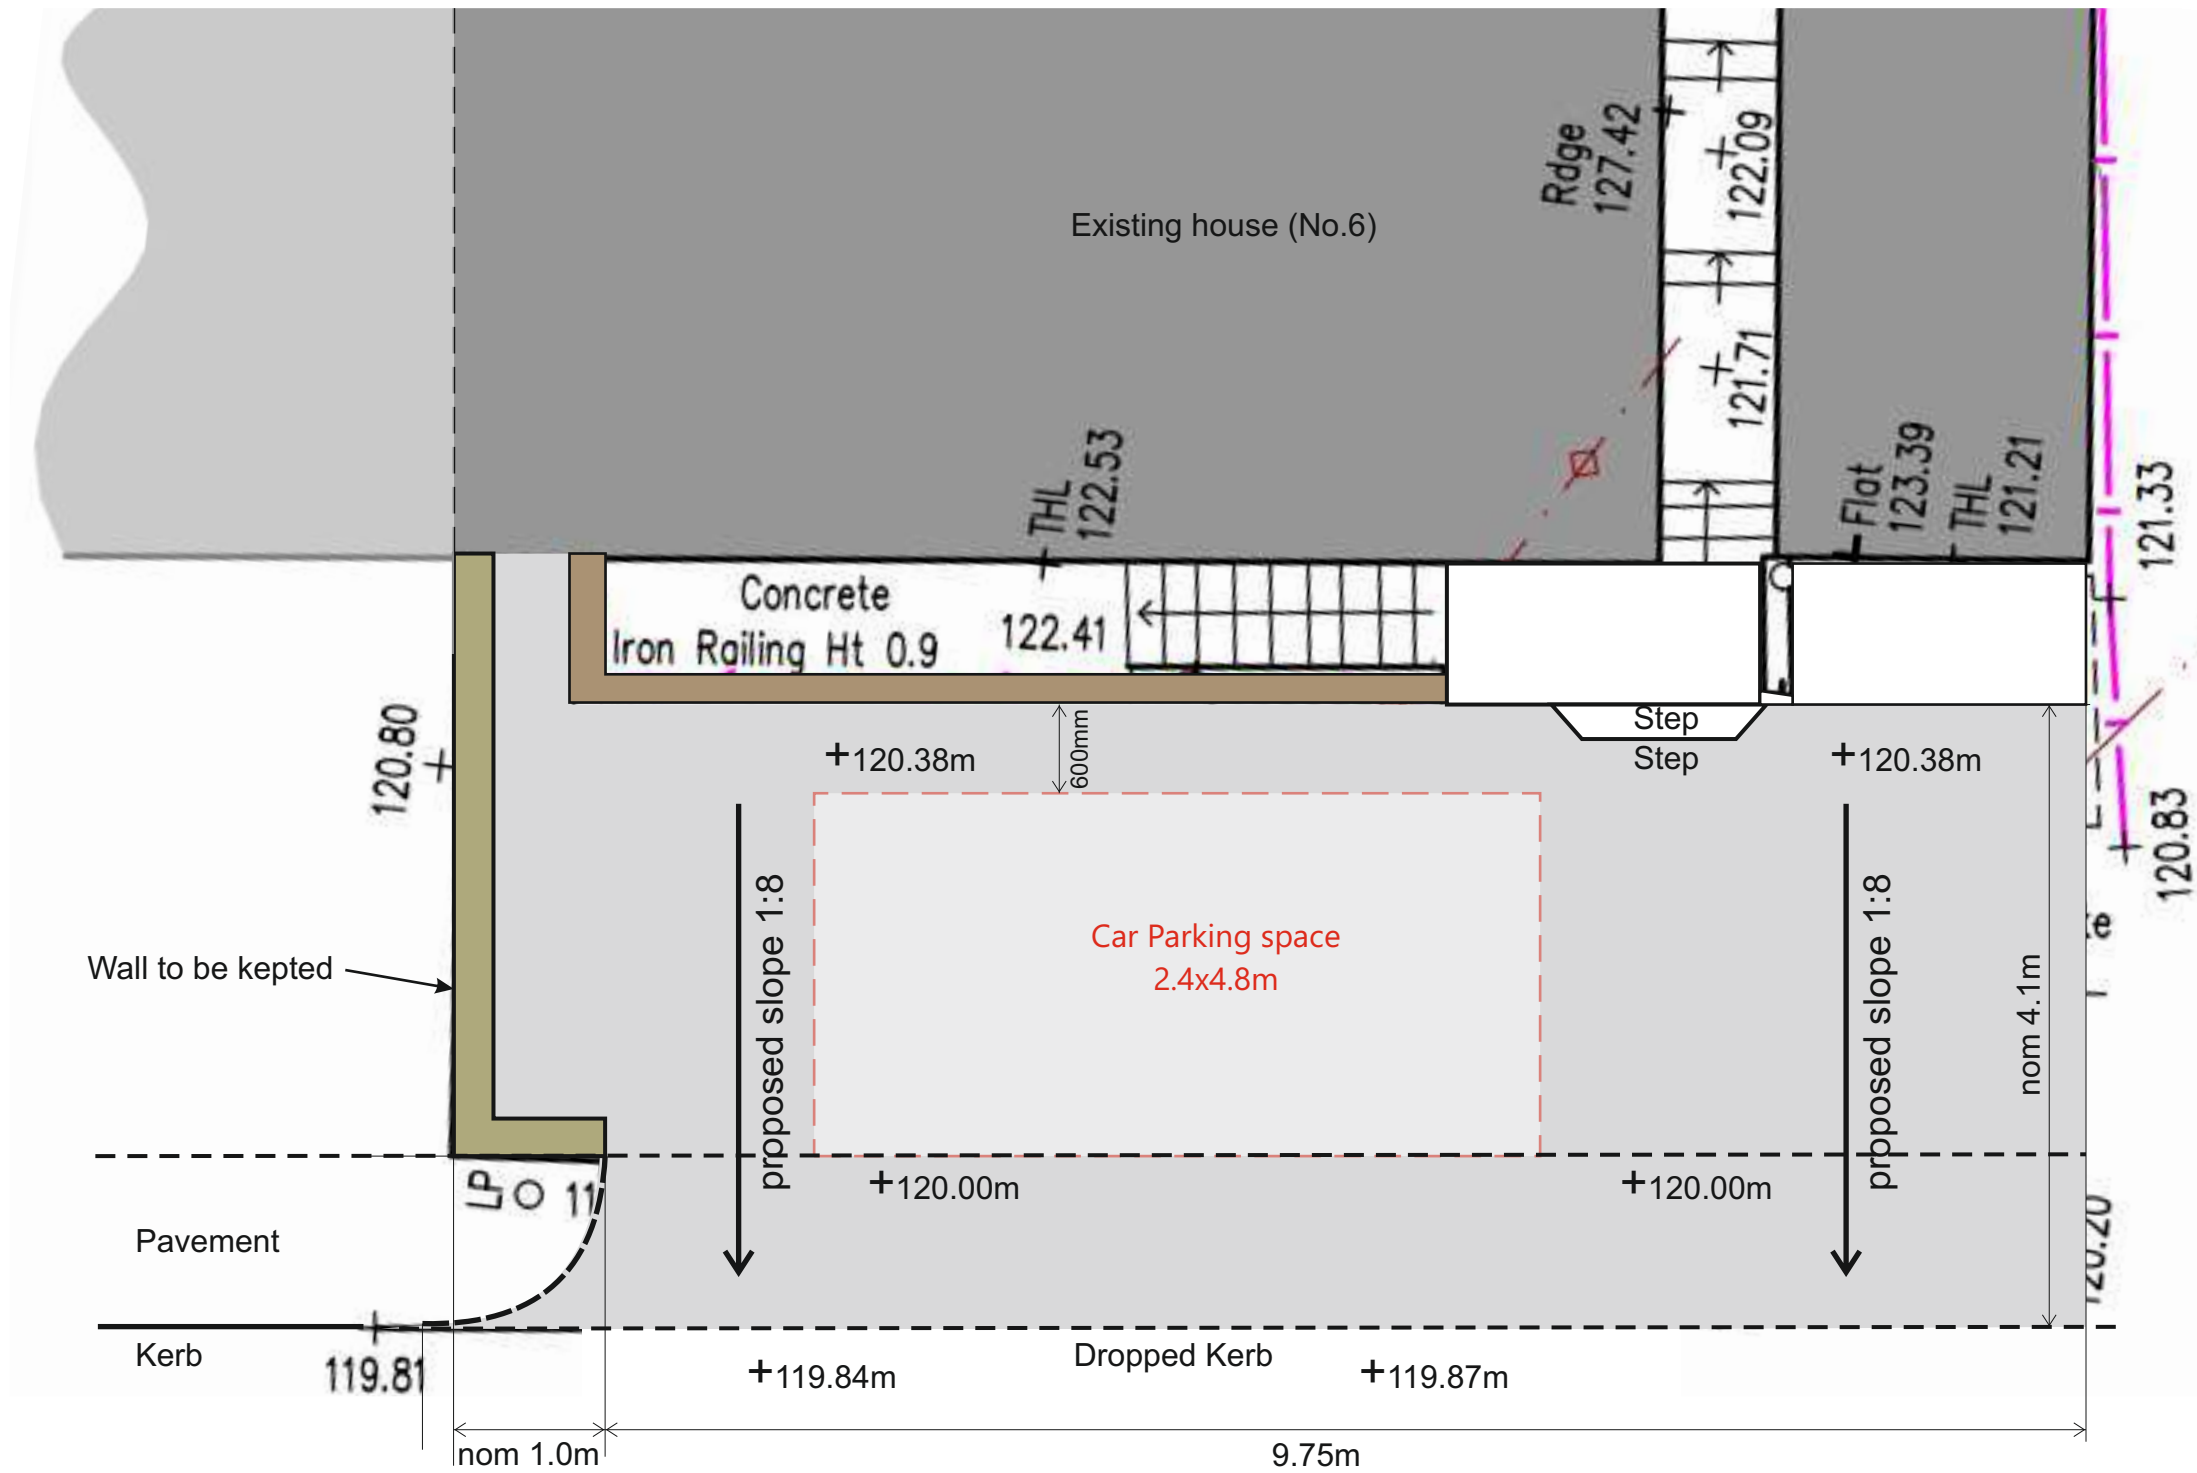

Proposed Section (combined)

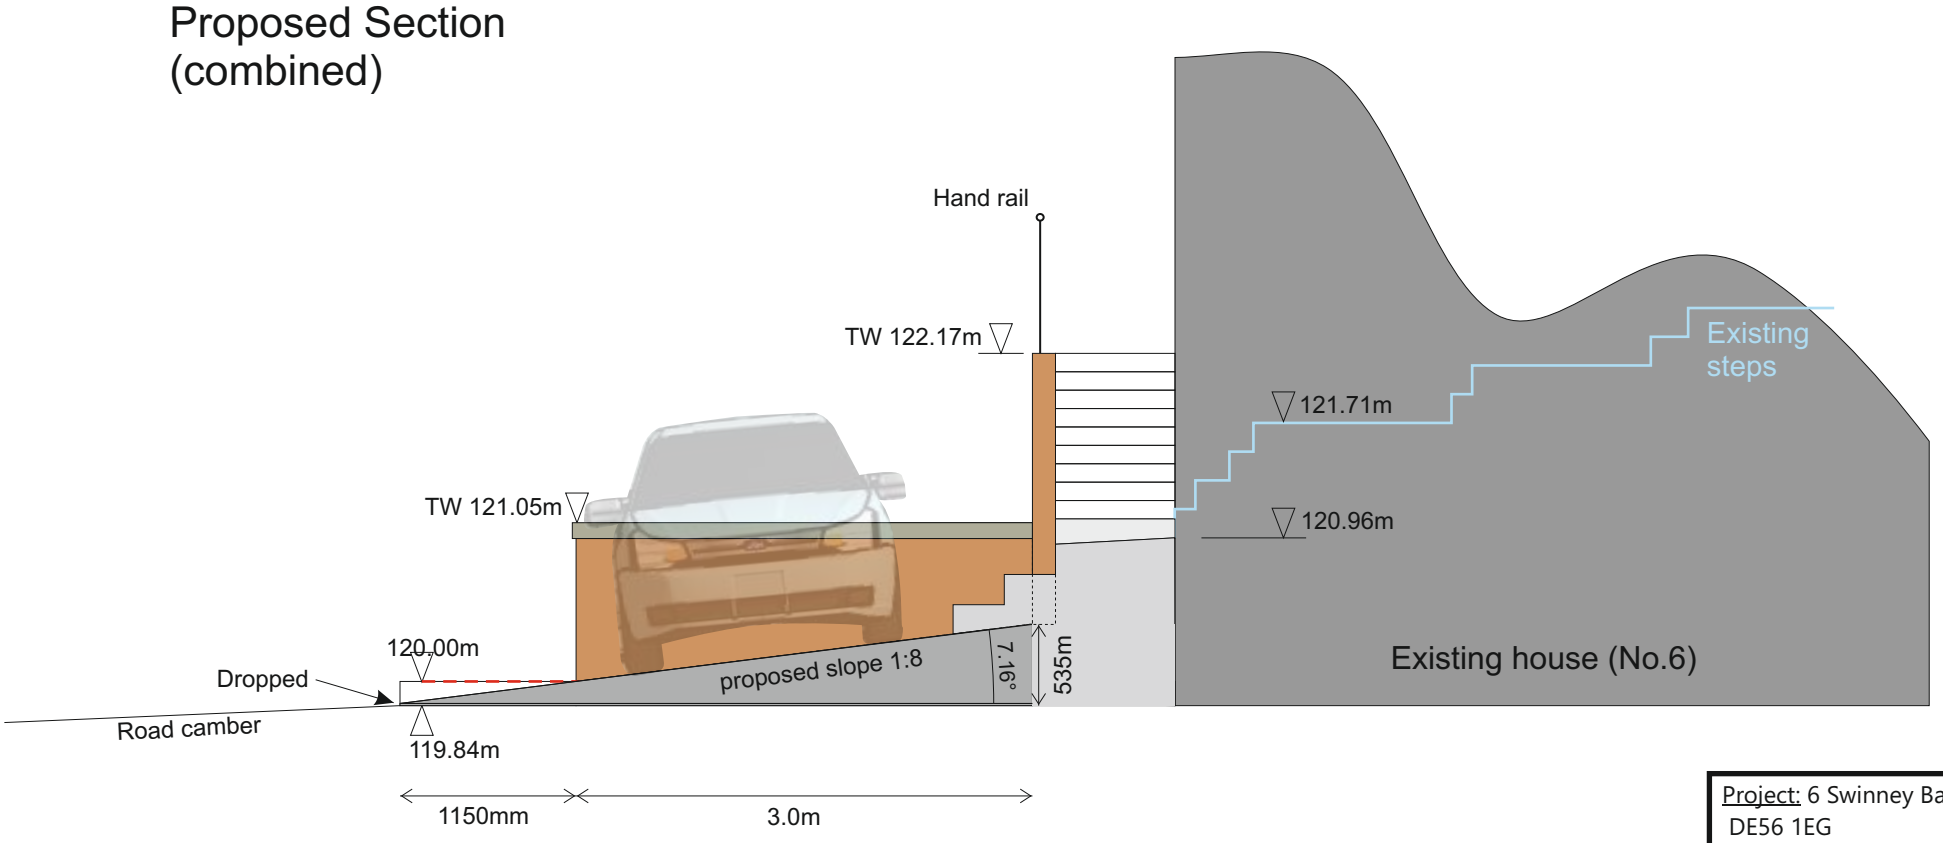

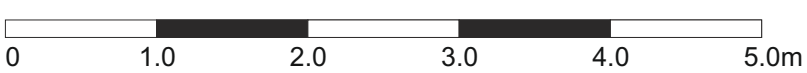

Scale 1:50

Project: 6 Swinney Bank, Belper DE56 1EG		
Client: C&J Blount		
Title: Proposed Plan & Section (Highways)		
Scale: 1:50@A3	Inception: Aug 2022	Drawn: DG
Job: A1001	Dwg No: L03	Rev: 0

DAVID GUY
ARCHITECTURAL SERVICES
www.dg4design.co.uk
e: info@dg4design.co.uk
9 Chesterfield Rd, DE561FD Mobile 07979 542199