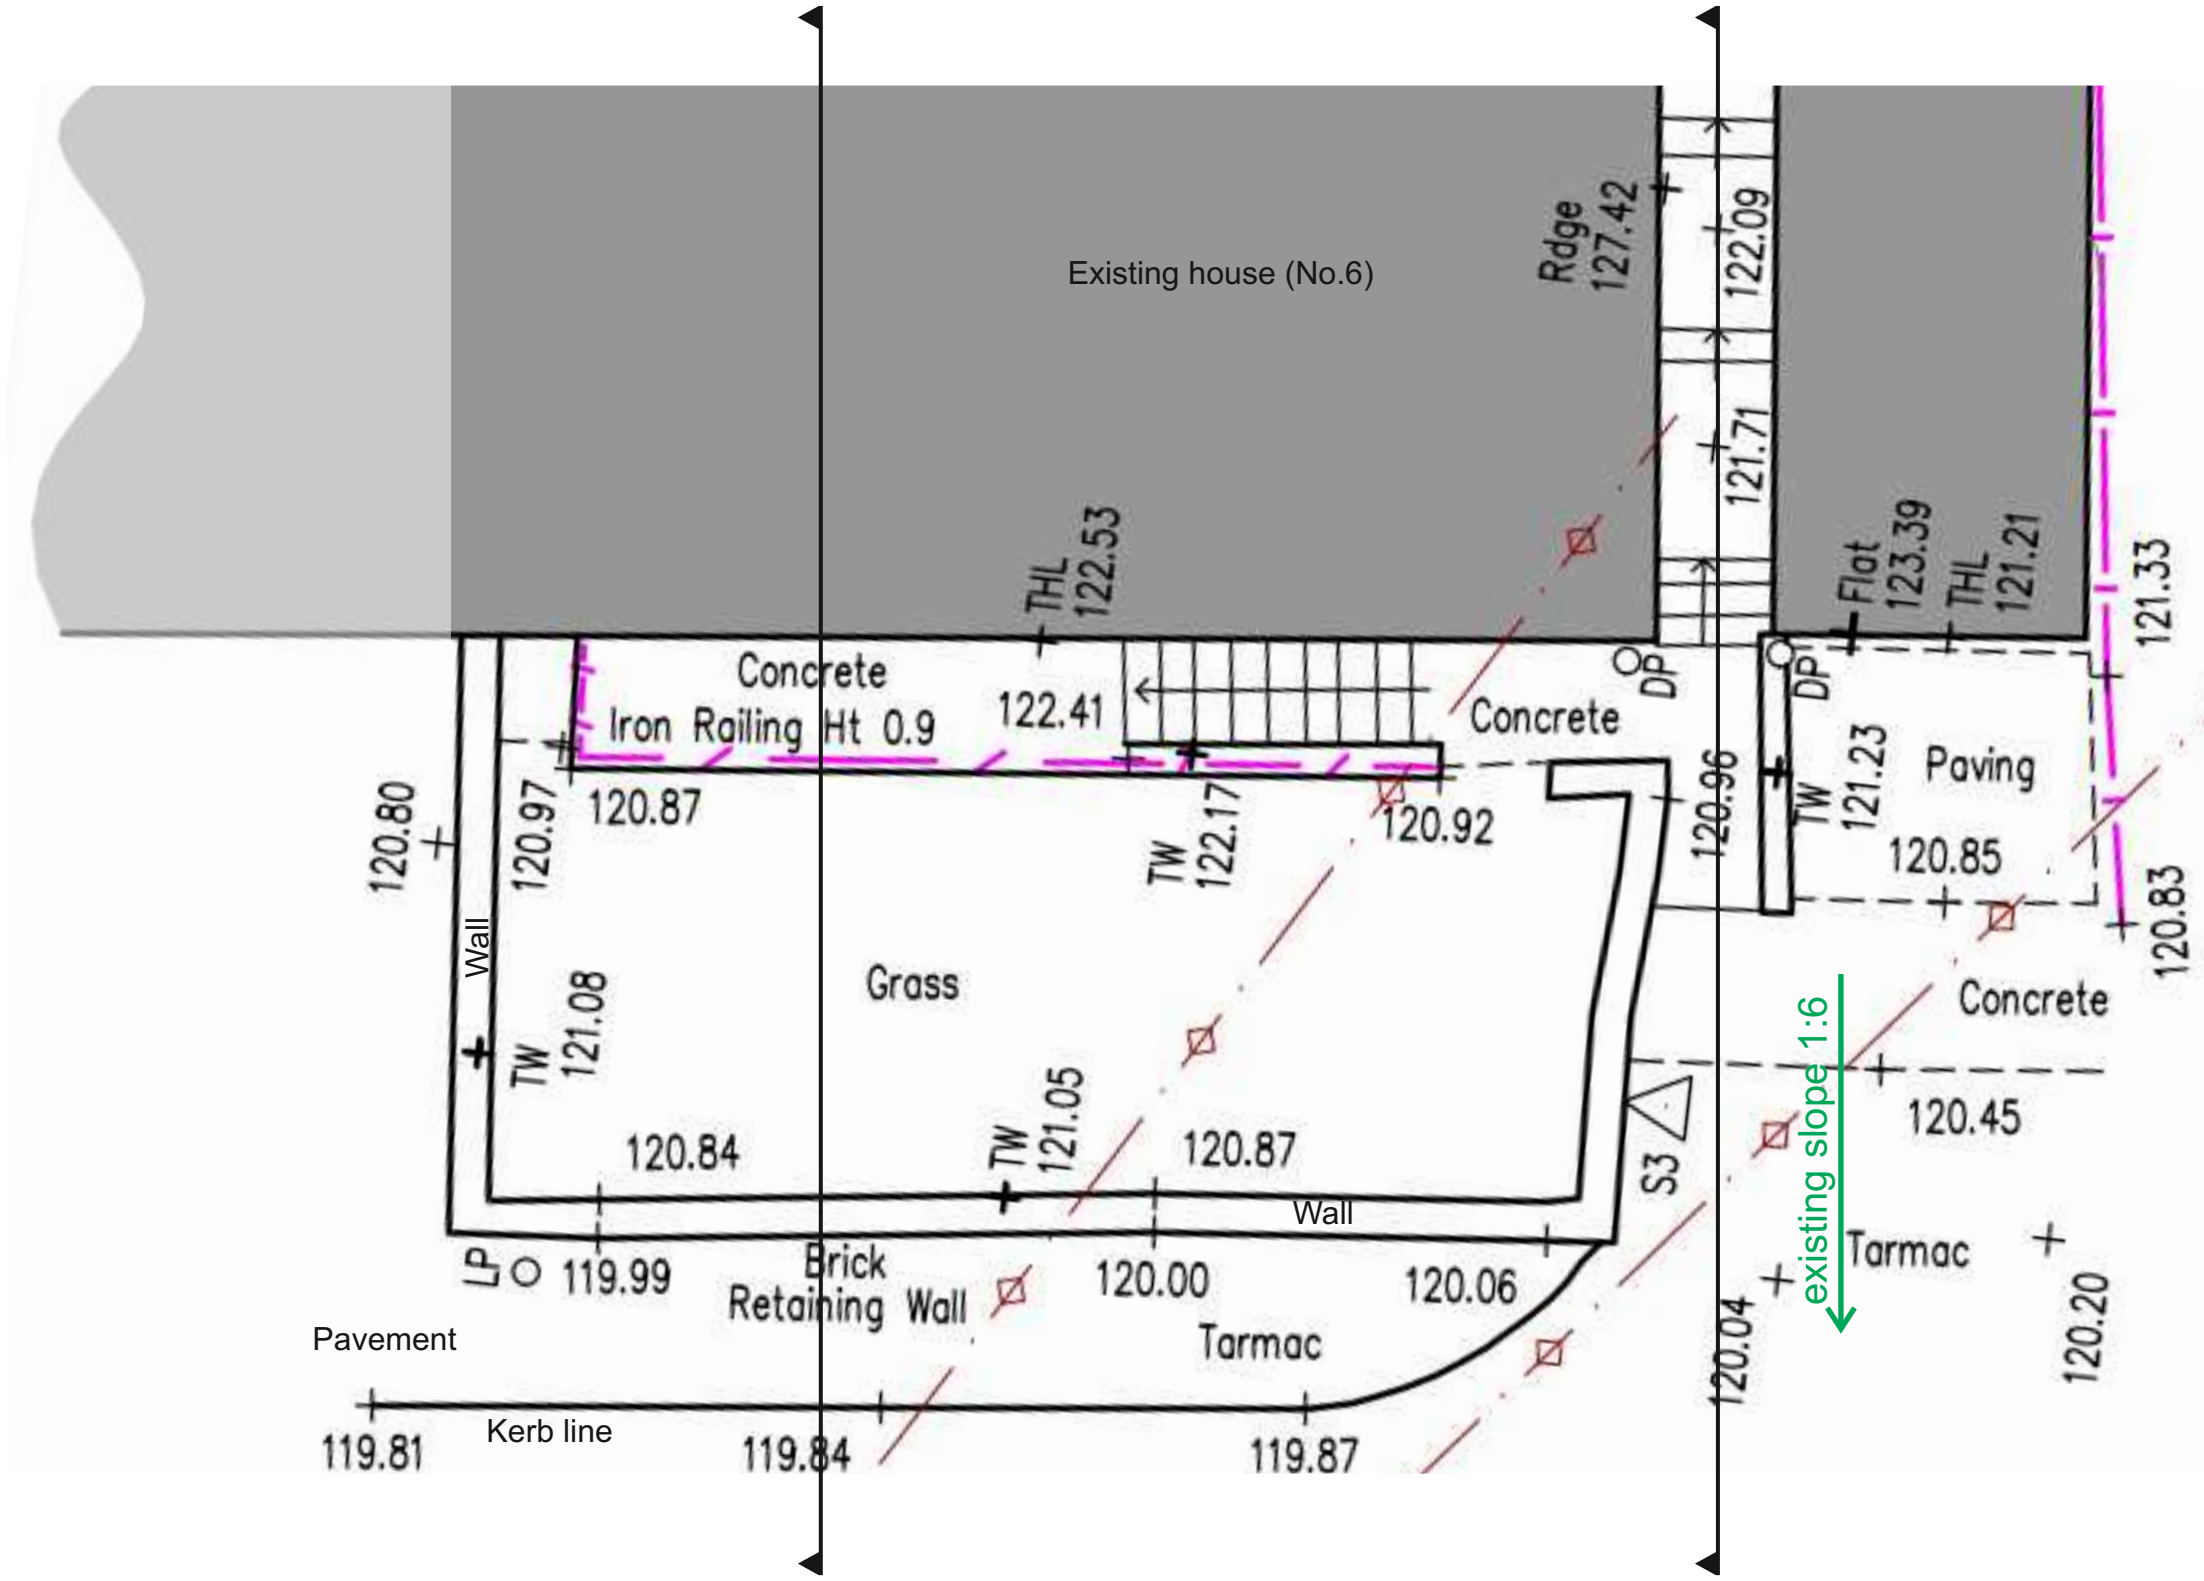

Existing Section (combined)

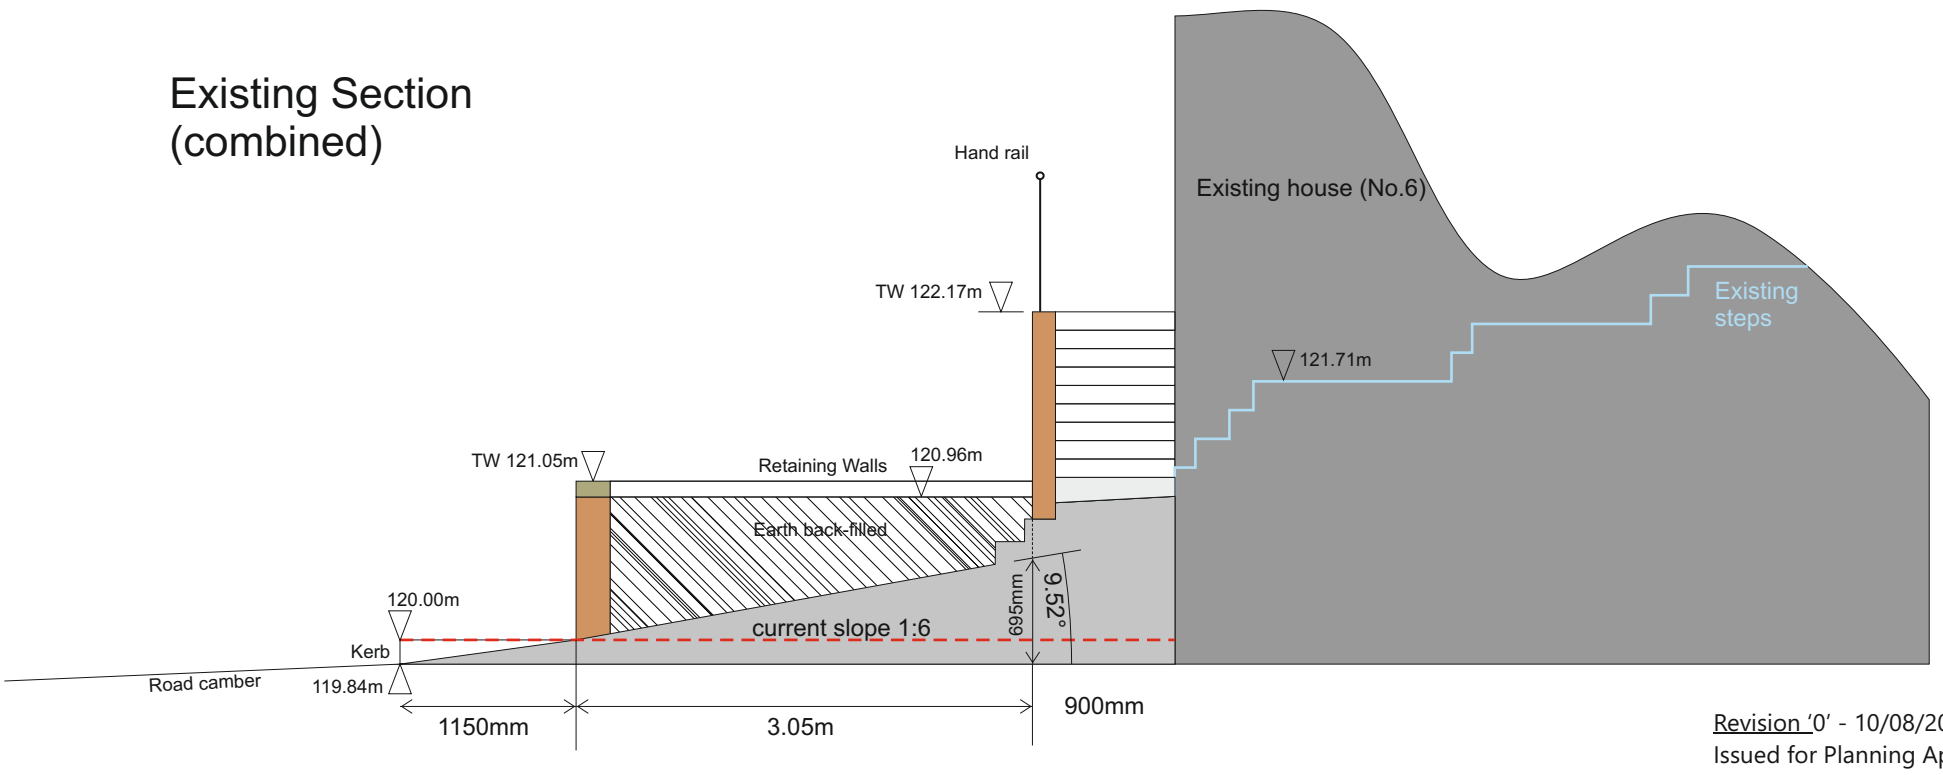

0 1.0 2.0 3.0 4.0 5.0m

Scale 1:50

Revision '0' - 10/08/2022
Issued for Planning Application

Project: 6 Swinney Bank, Belper DE56 1EG		
Client: C&J Blount		
Title: Existing Plan & Section (Highways)		
Scale: 1:50@A3	Inception: Aug 2022	Drawn: DG
Job: A1001	Dwg No: L02	Rev: 0

DAVID GUY
ARCHITECTURAL
SERVICES
www.dg4design.co.uk
e: info@dg4design.co.uk
9 Chesterfield Rd, DE561FD Mobile 07979 542199