



WEST ELEVATION scale 1:50

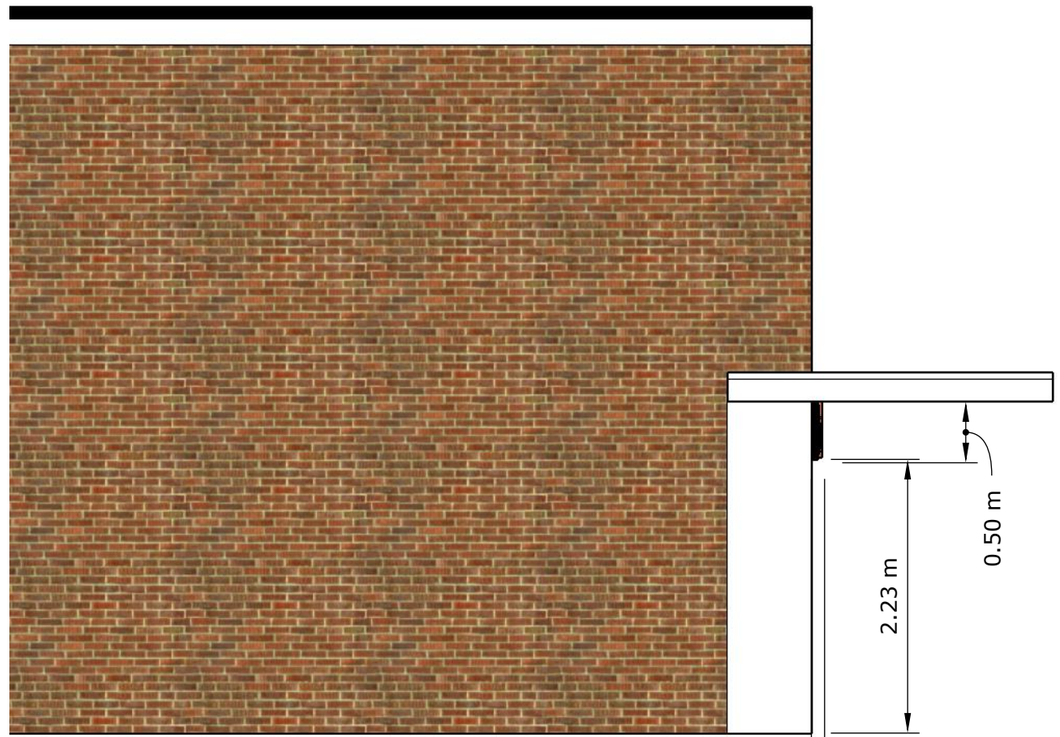

scale 1:50 EAST ELEVATION

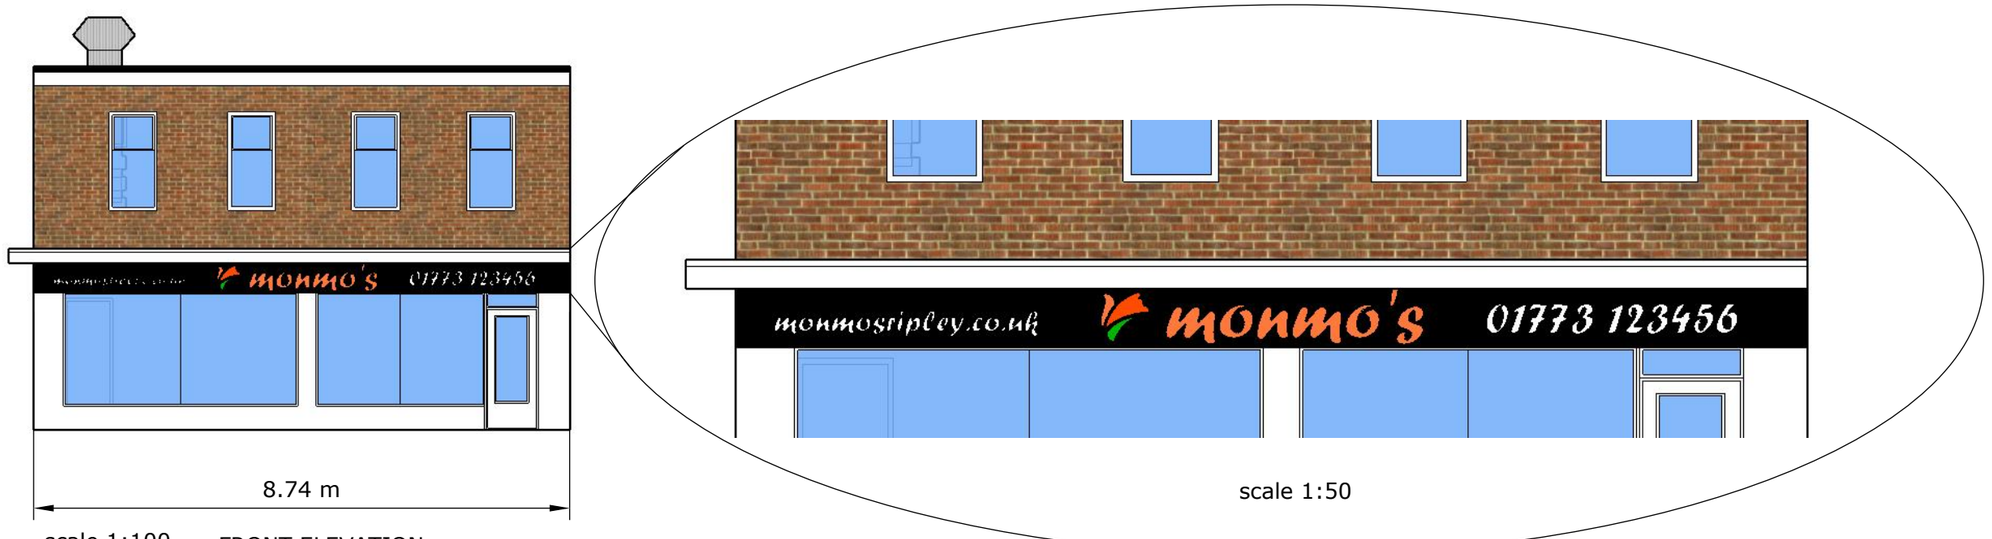

scale 1:100 FRONT ELEVATION

scale 1:50

site address: 26/28 Grosvenor Road, Ripley, De5 3jf

display of illuminated sign

@ a3 (unless stated otherwise)

EDWARD JONES ARCHITECTURE SERVICES