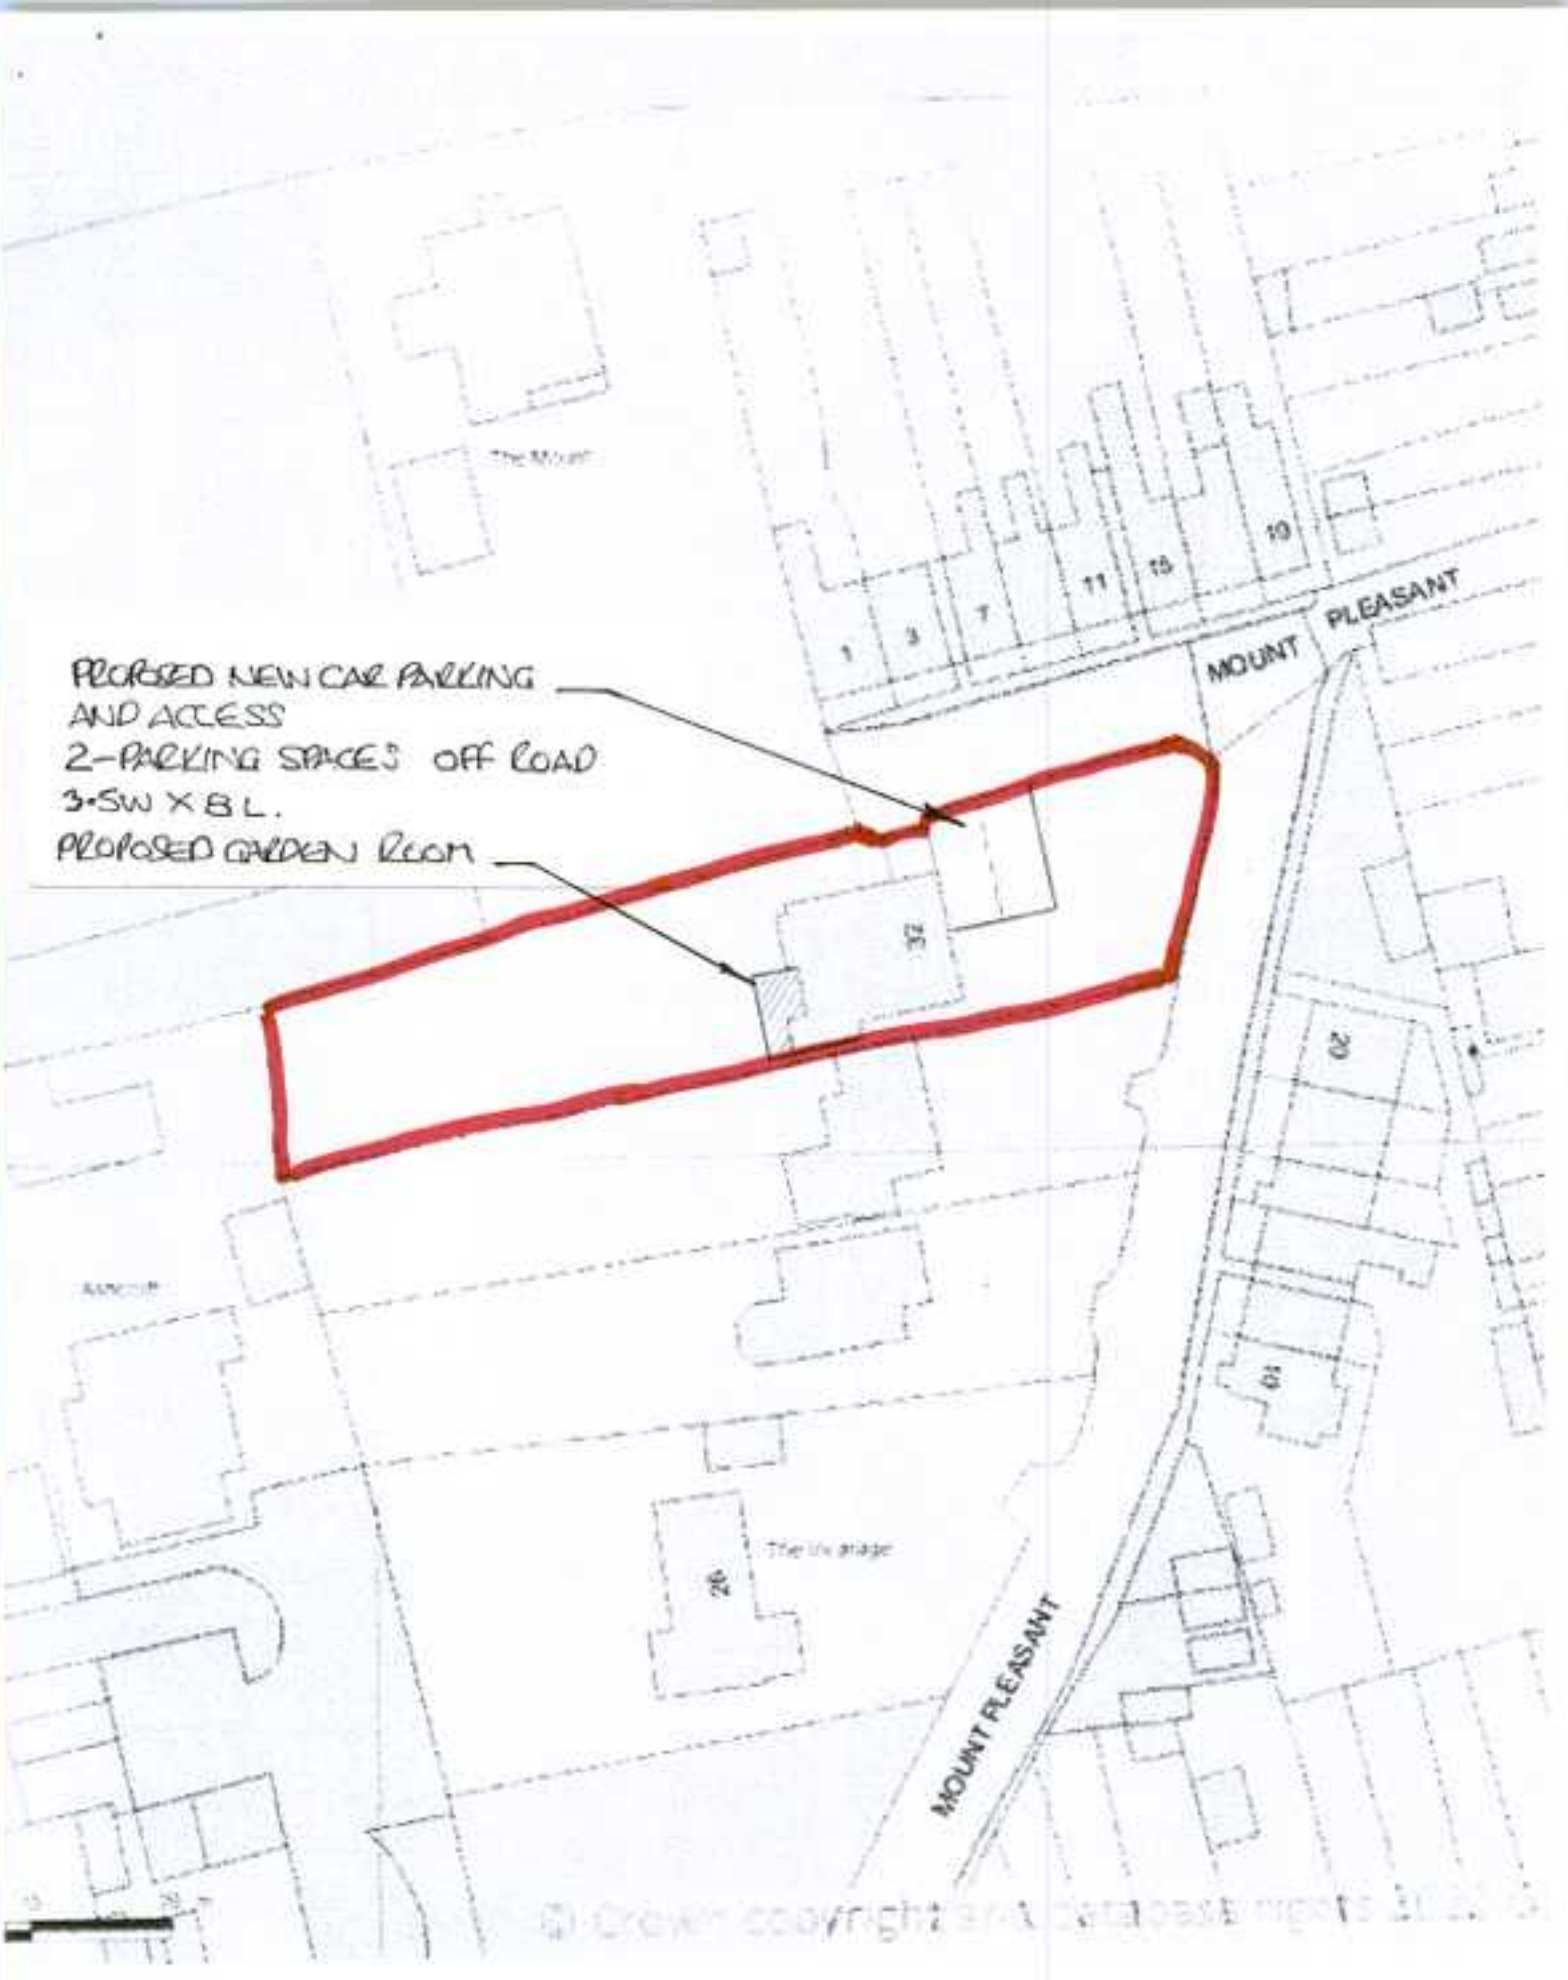

PROPOSED NEW CAR PARKING
AND ACCESS
2-PARKING SPACES OFF ROAD
3.5M X 8 L.
PROPOSED GARDEN ROOM
MOUNT PLEASANT
MOUNT PLEASANT
1
3
7
11
15
19
37
82
81
26
N

SCALE 1:500