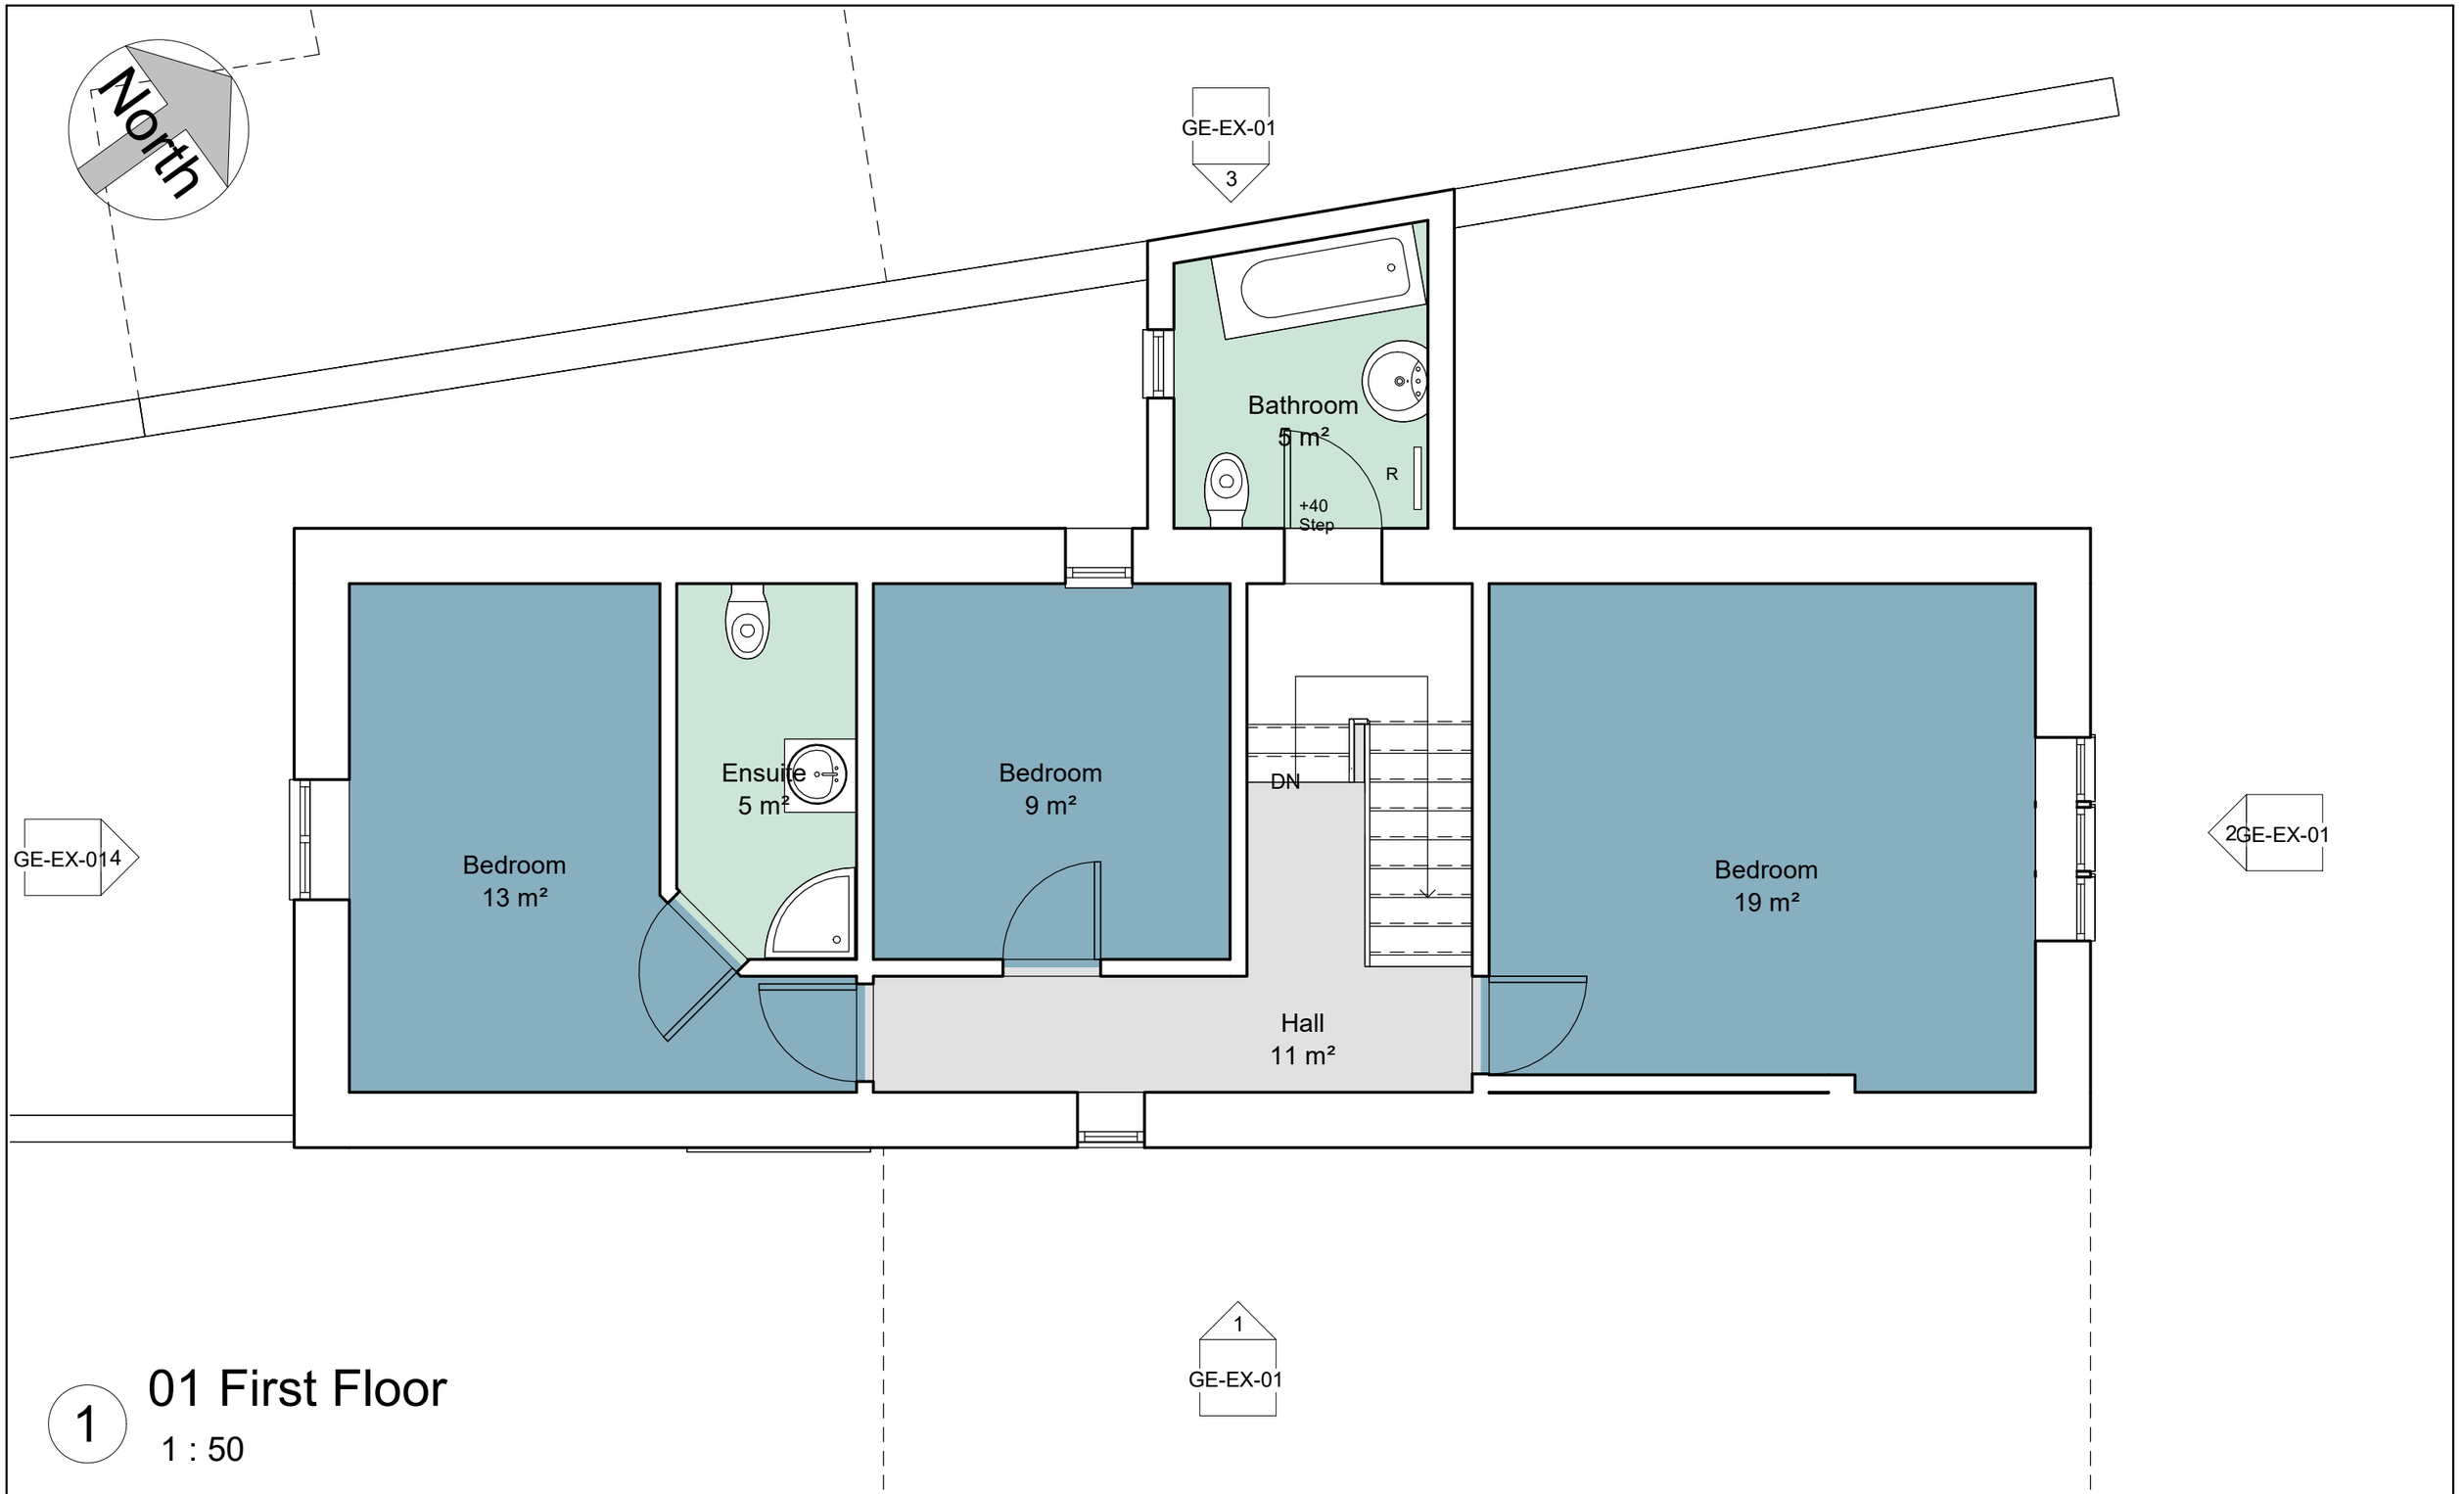


1 01 First Floor

1 : 50

0m 2m 4m 6m 8m 10m

VISUAL SCALE 1:100 @ A3

*All dimensions to be checked on site prior to the contractor starting work. This drawing does not indicate structural design - a Structural Engineer should be appointed to undertake detailed structural design and calculations. This drawing has been prepared solely for the purposes of obtaining planning consent and should not be used for construction purposes. No liability will be accepted should this drawing be used for anything other than a planning drawing.

MHA
MANNING HOLDEN ARCHITECTS

PROJECT
49 King Street

SHEET
Existing First Floor Plan

CLIENT
Catia Dias

Date	Project number	Scale (@ A3)
01/07/2022	282	1 : 50

Drawn by	DRAWING NUMBER	REV
RI	GP-EX-02	

Checked by
AM

01/07/2022 11:21:39