
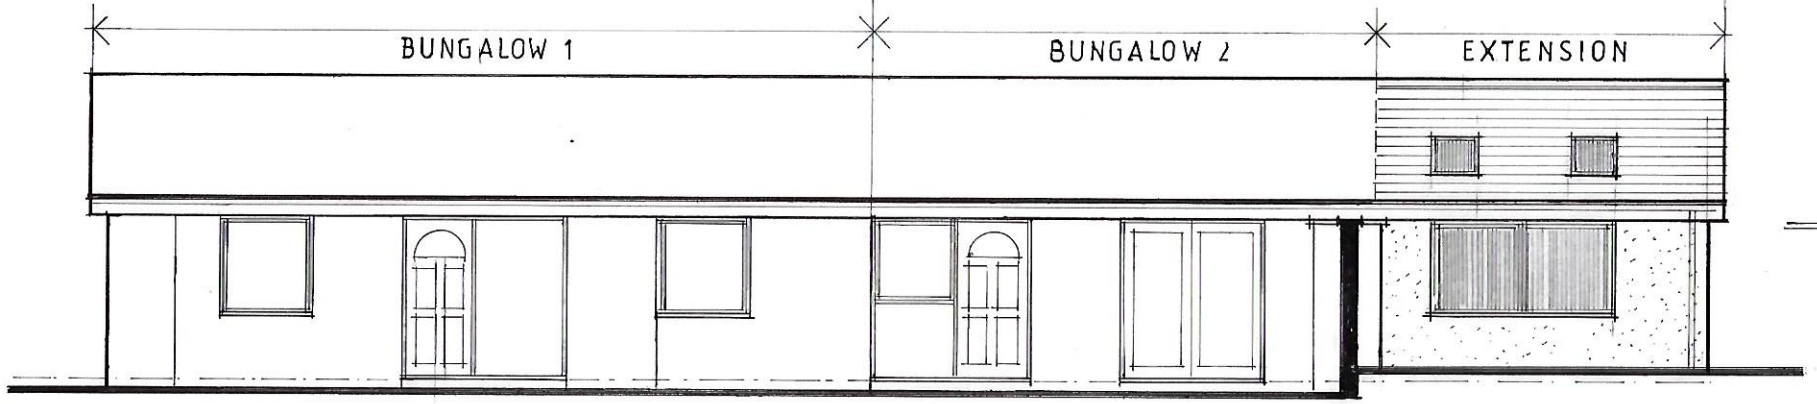


EAST ELEVATION

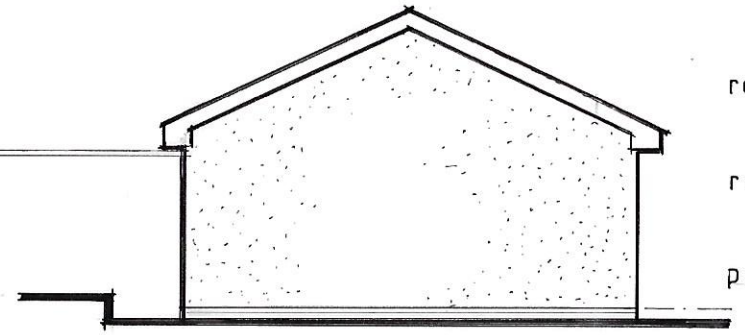


NORTH ELEVATION


roof tiles to match existing

rendered walls to match existing

pvc window

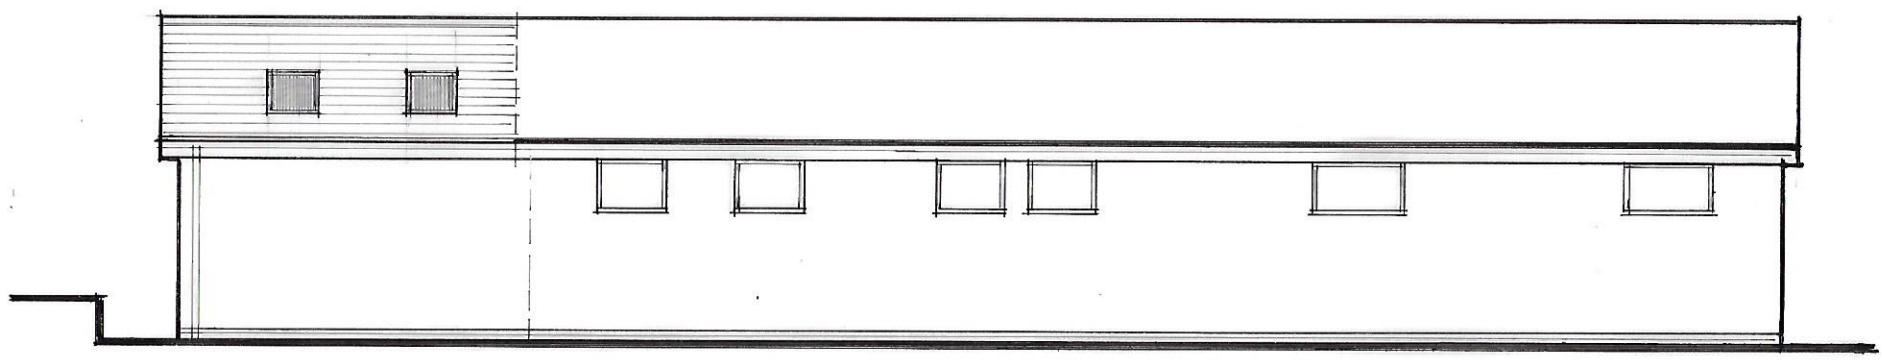

WEST ELEVATION

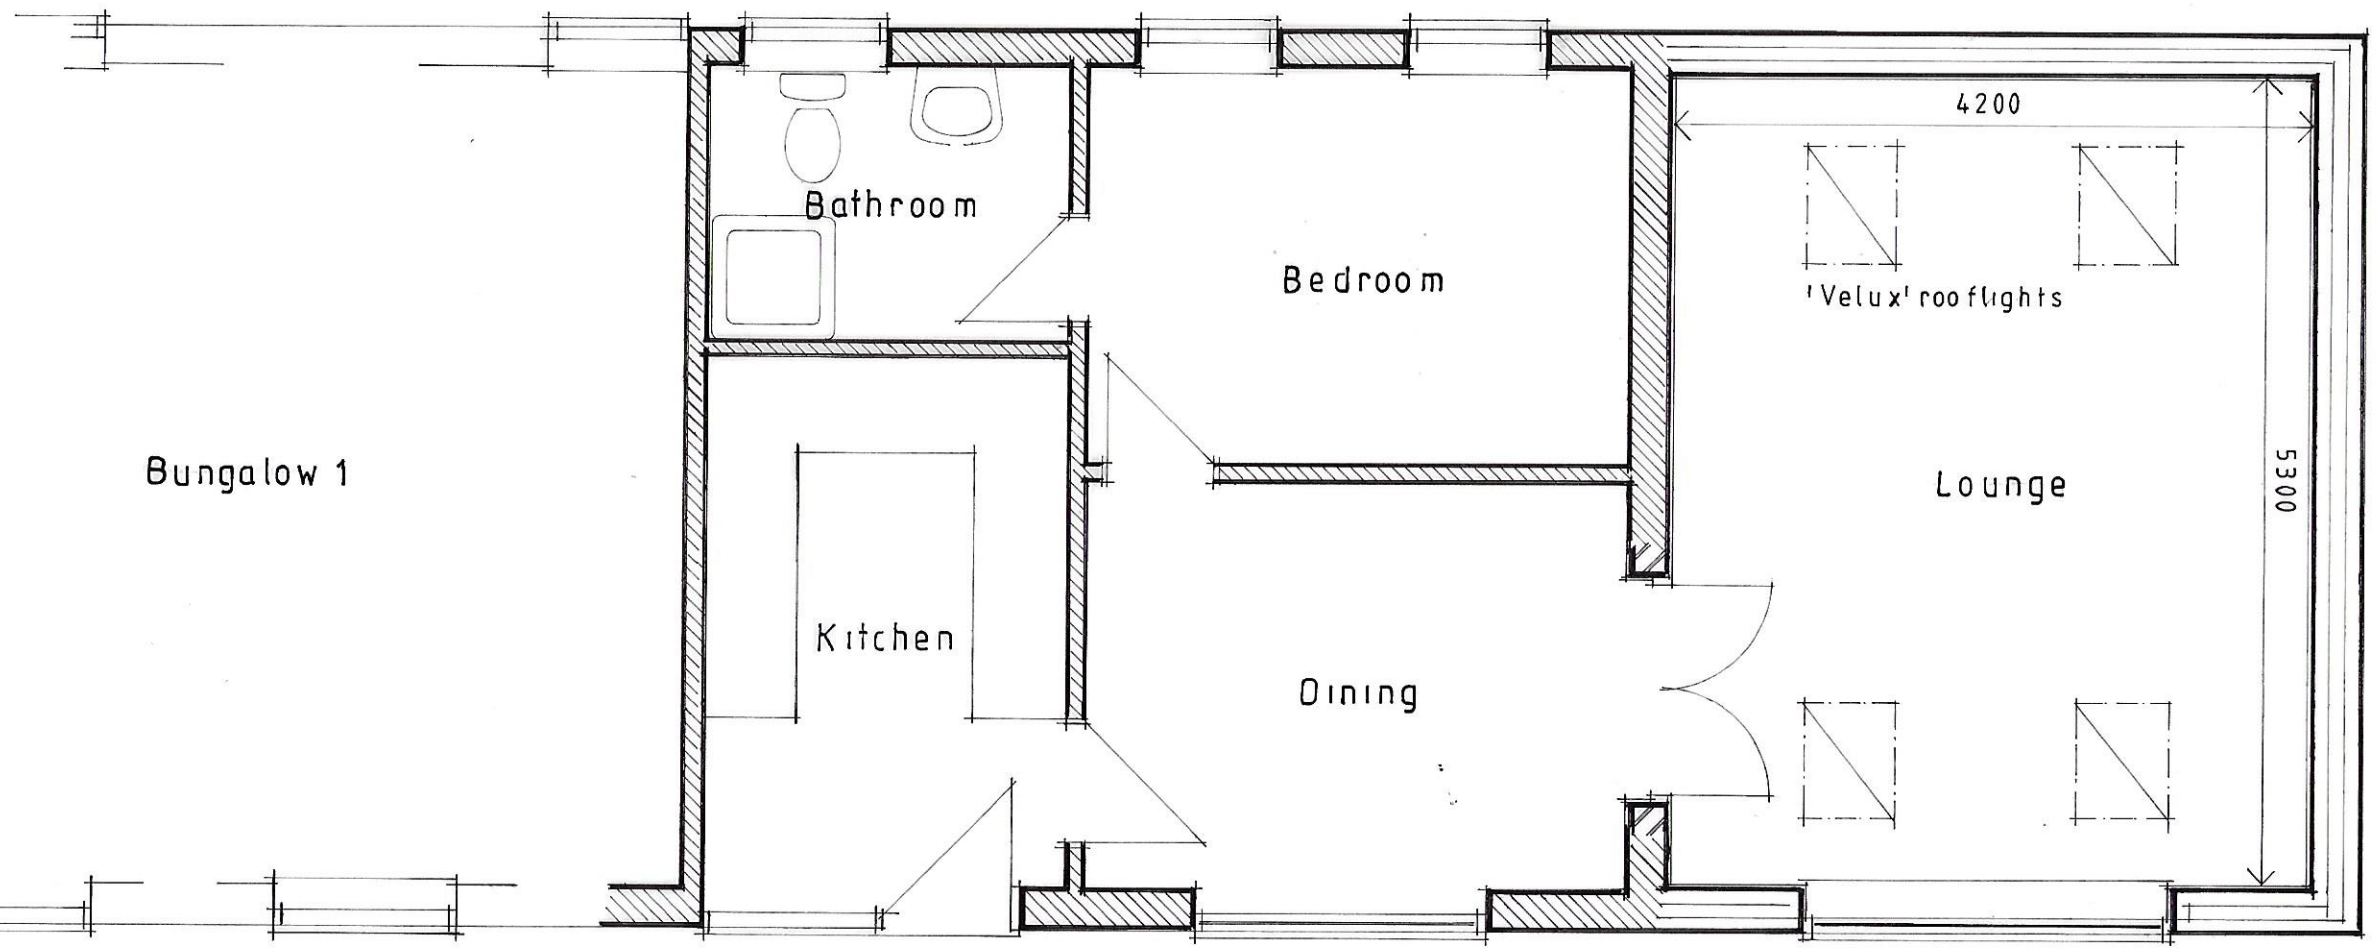

FLOOR PLAN

PLAN & ELEVATIONS AS PROPOSED

e austin
planning & building services
'Blue Horizon'
Main Road
Higham
Derbyshire DE55 6EH
Telephone 01773 835304
E-mail ernieaustin1942@hotmail.com

EXTENSION TO BUILDING AT MOUNT PLEASANT FARM, DERBY ROAD, DENBY, DERBYSHIRE

Scales 1/50 & 1/100 at A3
Drwg.No. BH/MPFD/2