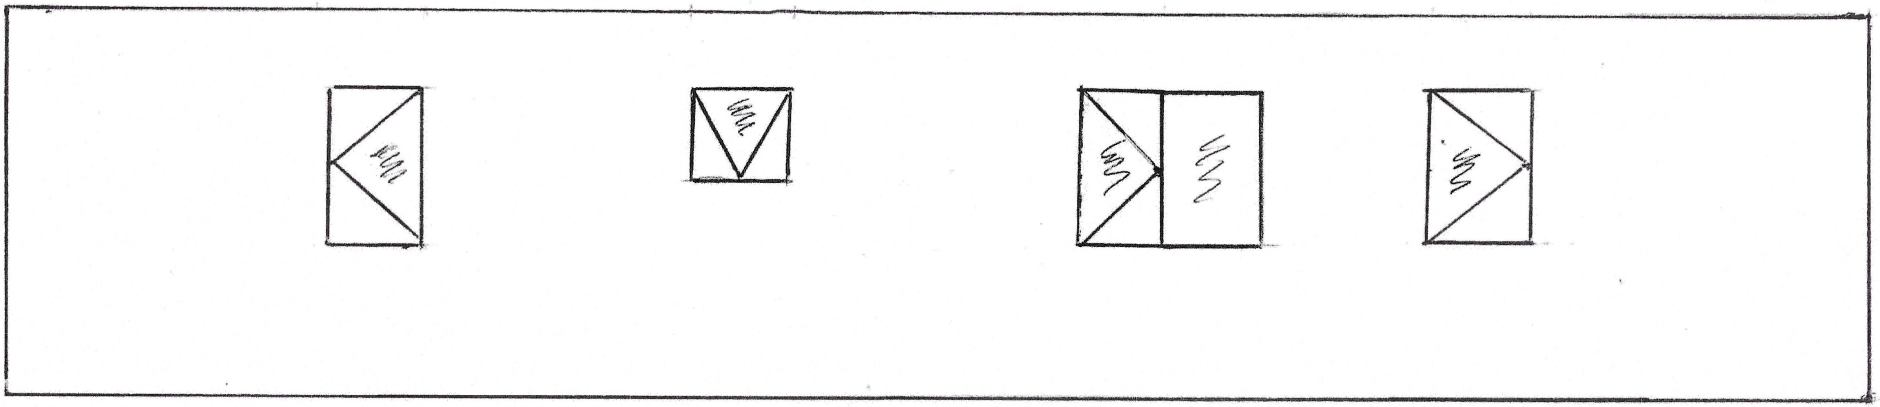

REAR ELEVATION 1:50