




FRONT ELEVATION

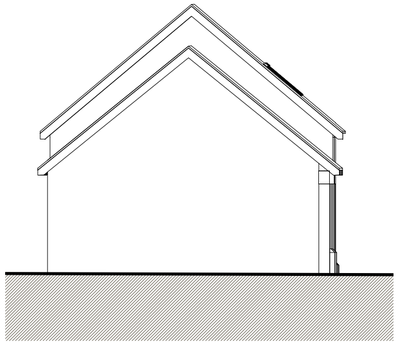

SIDE ELEVATION

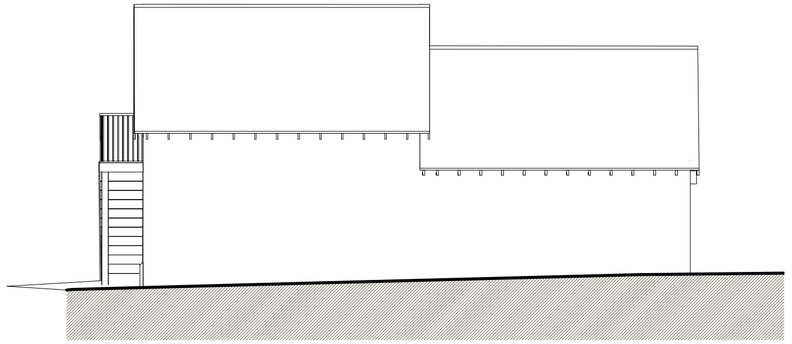


REAR ELEVATION

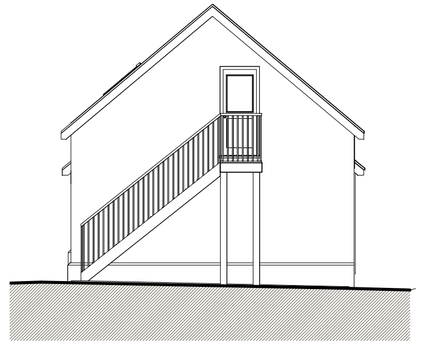

SIDE ELEVATION

GROUND FLOOR PLAN

FIRST FLOOR PLAN

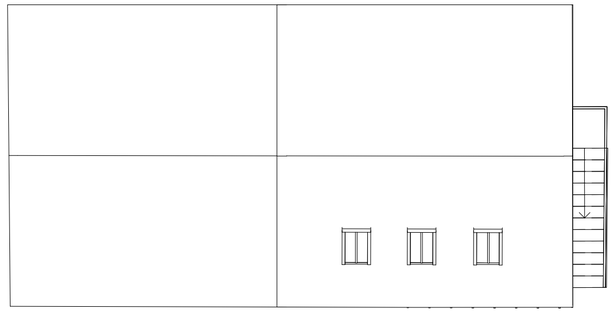

ROOF PLAN



Scale 1:100

bi Design Architecture

HEAD OFFICE
70 HIGH STREET, REPTON, DERBYSHIRE, DE65 6GF
T: 01283 704502

WEST MIDLANDS OFFICE
42A HIGH STREET, SUTTON COLDFIELD, B72 1UJ
T: 0121 354 5205

ENQUIRIES@BIDESIGN-ARCHITECTURE.CO.UK WWW.BIDESIGN-ARCHITECTURE.CO.UK

PLEASE NOTE: USE FIGURED DIMENSIONS ONLY. CONTRACTOR TO CHECK ALL LEVELS AND DIMENSIONS ON SITE PRIOR TO WORKS COMMENCING AND REPORT ANY DISCREPANCIES TO BI DESIGN ARCHITECTURE

Project: Proposed extensions and Alterations at

Address: Postern Hill Farm, Over Lane, Hazlewood, DE56 4AG

Client: Streets & Hayles

Drawing: Existing - Garage - Plans & Elevations

Job Ref: 1347HS Date: 10/05/2022

Drawn By: AM Checked By: MA

Scale: 1:100 Drawing No: 04

Paper size: A2

MEMBER OF THE CHARTERED INSTITUTE OF BUILDING
MEMBER OF THE CHARTERED INSTITUTE OF ARCHITECTURAL TECHNOLOGISTS
AFFILIATE MEMBER OF THE ROYAL INSTITUTE OF BRITISH ARCHITECTS