Copyright retained in accordance with the copyright, design, and patents act 1988.

DO NOT SCALE OFF DRAWINGS
Dimensions to be checked on site.

ALL DISCREPANCIES TO BE NOTIFIED TO AND CHANGES AGREED WITH THE ARCHITECT IN ADVANCE OF CONSTRUCTION

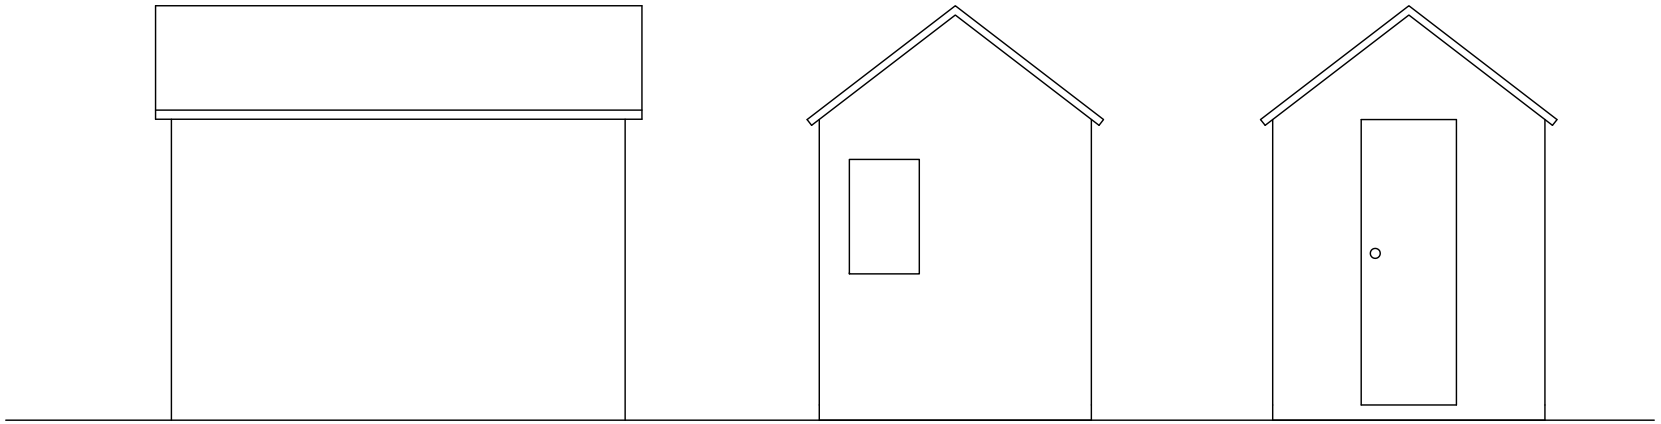

NORTH ELEVATION

WEST ELEVATION

EAST ELEVATION

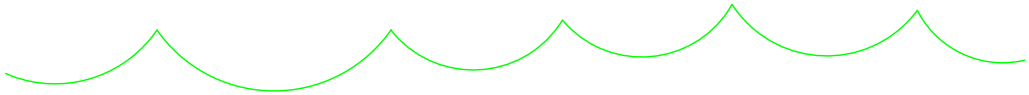

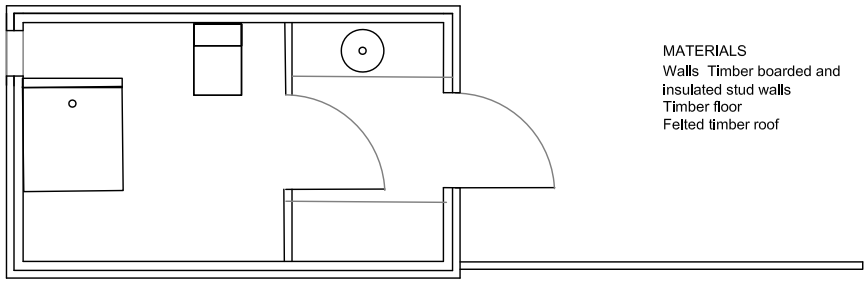

MATERIALS
Walls Timber boarded and insulated stud walls
Timber floor
Felted timber roof

PLAN

 

SOUTH ELEVATION

SCALE IN METRES

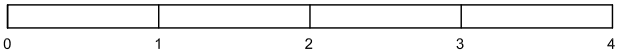

Rev	Note	Date

Proposed Plans
Garden Toilet
The View
Hazelwood Hill, Hazelwood
Belper DE56 4AD

Details

Plans and Elevations

Scale	Date	Drwg
1:50 @ A4	JULY 2022	11-22 04

PLANNING ISSUE

Contact
mikewood@addc-architects.co.uk

addc architects

01332 842120
Mount Farm Barn
Hazelwood Hill
BELPER
DE56 4AD

www.addc-architects.co.uk