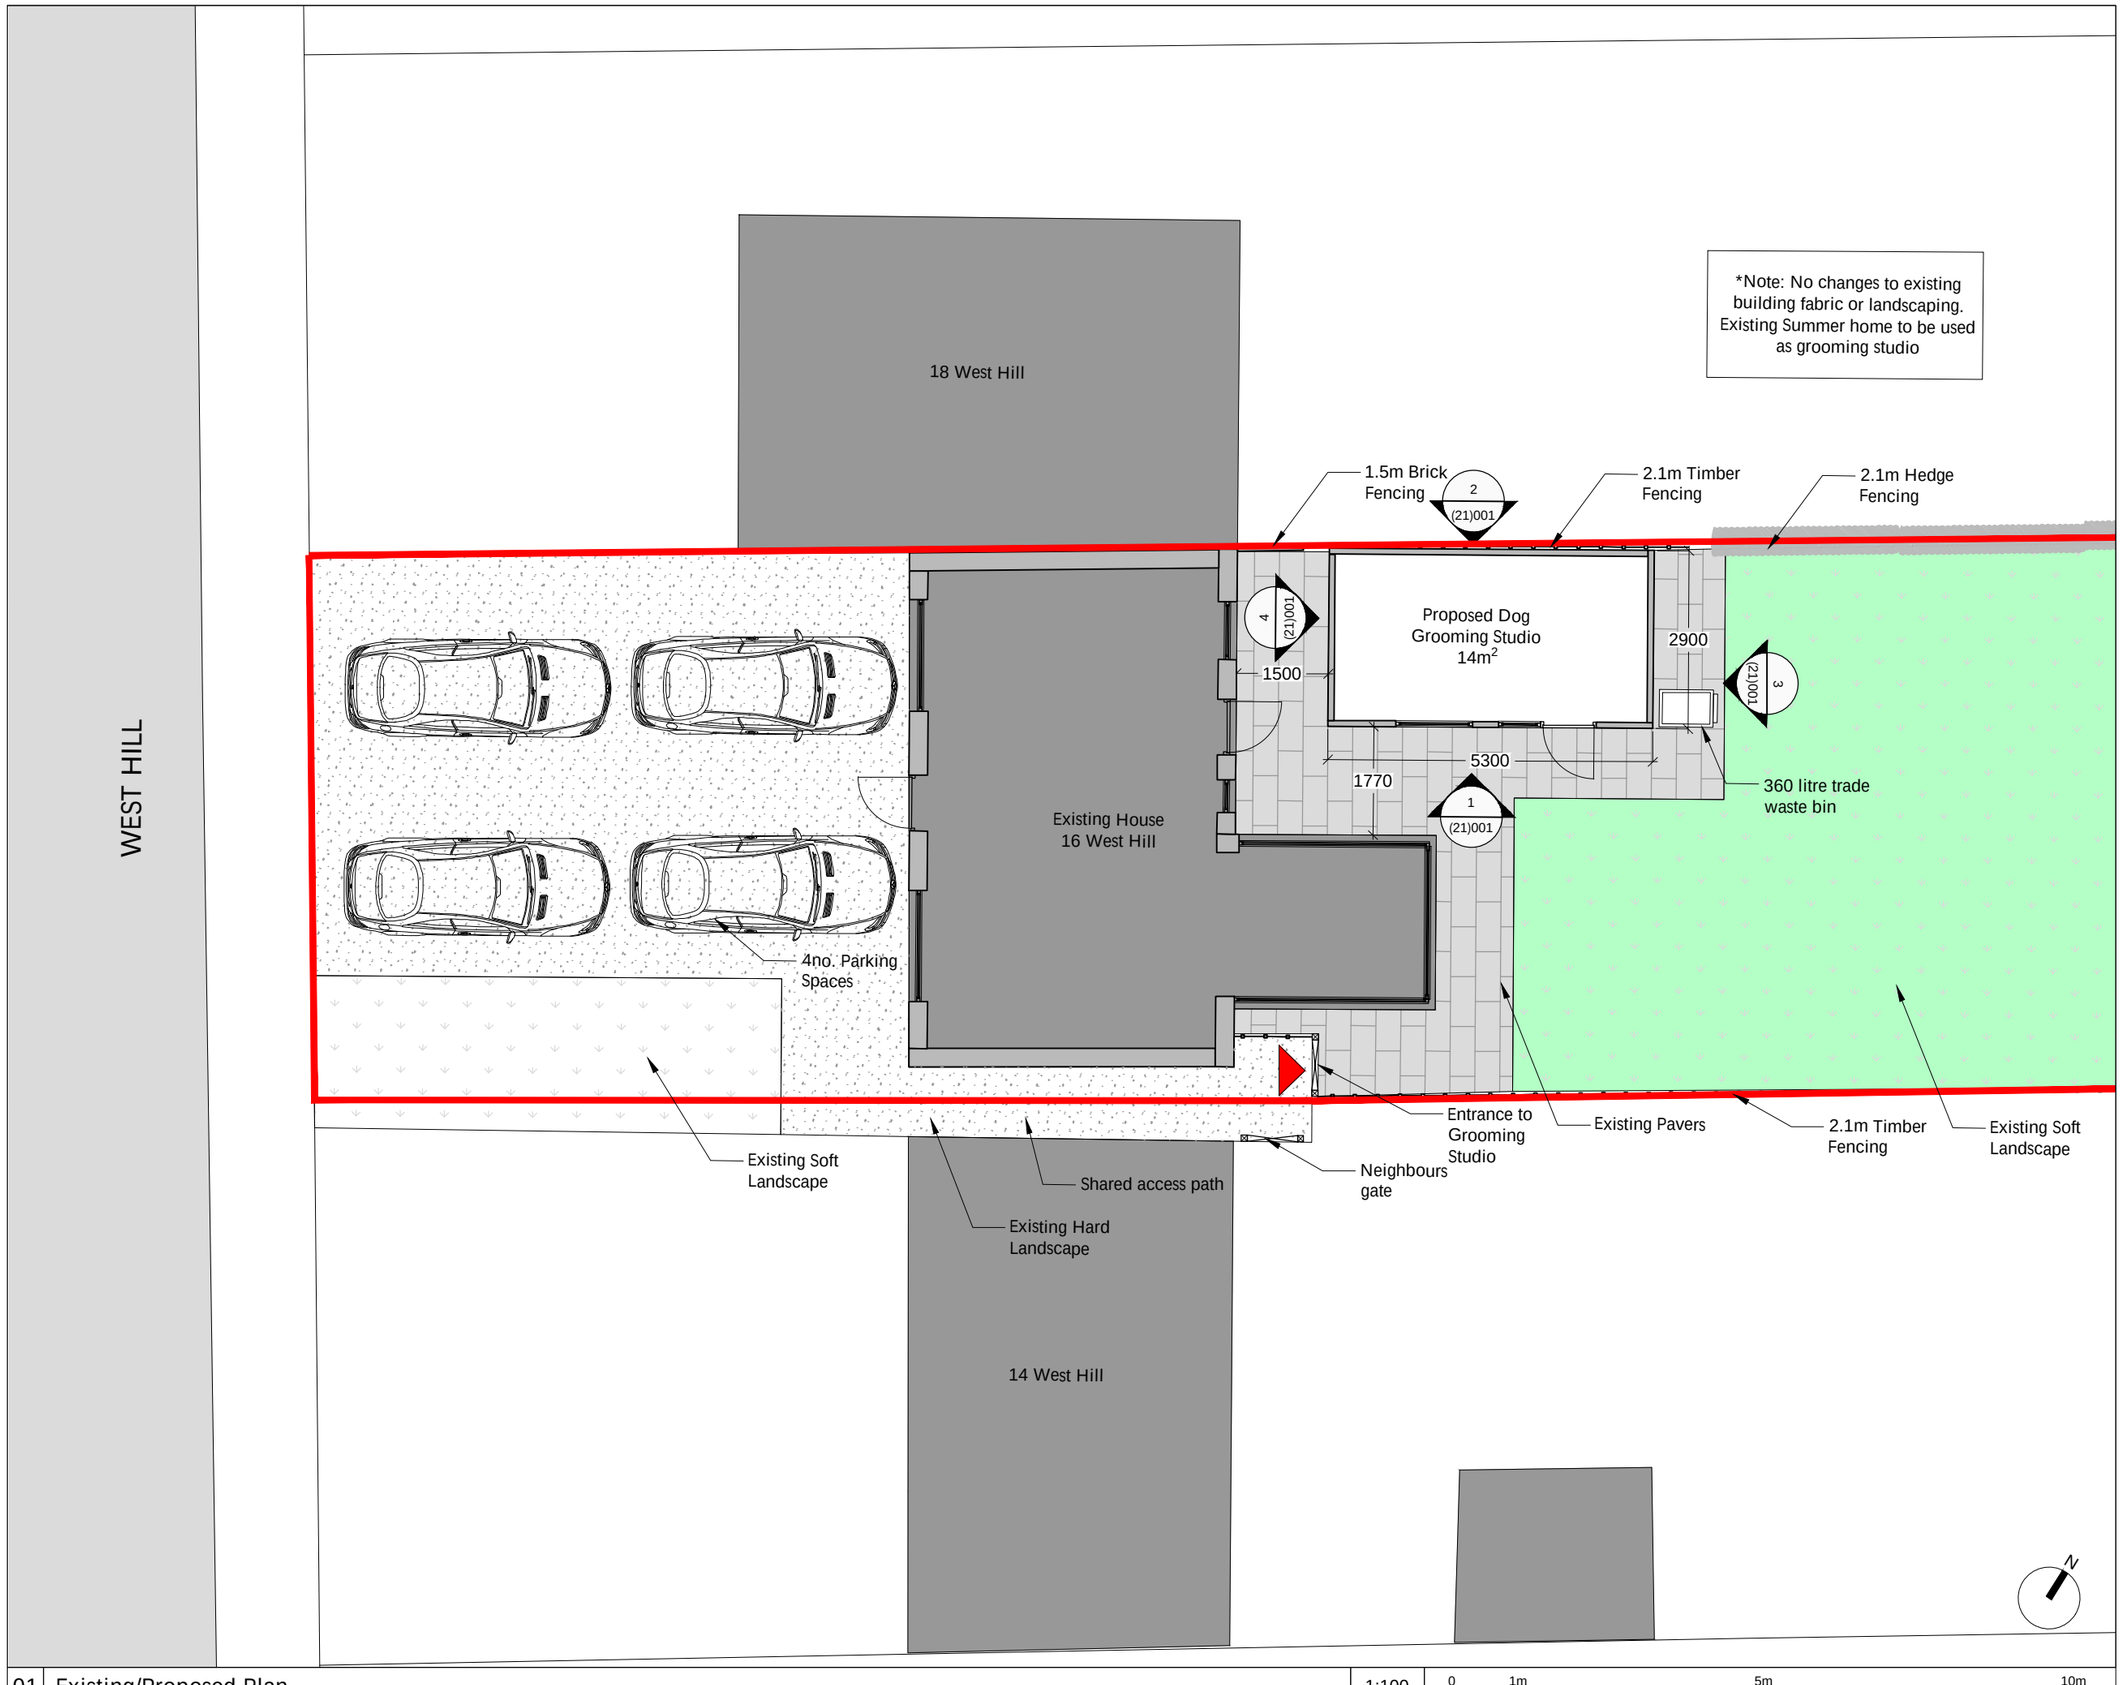

01 Existing/Proposed Plan | 1:100 | 0 1m 5m 10m

NOTES

KEY

Application Boundary

Legal Info

1. Studio Win Architects. Drawing not for construction. All dimensions are given in millimeters unless otherwise stated.
2. All survey information by others. Check all dimensions on site. Site boundaries to be confirmed by client solicitors with reference to title deeds.
3. This drawing is intended for use by the commissioning client only. SWA do not assume any liability to any third party for the information herein.

REVISIONS

-	15/08/22	PW
First Issue		

JOB TITLE

16 West Hill
Summer House Conversion

DWG TITLE

Existing/Proposed Plan

DATE	BY	CHECKED BY	
09/08/22	PW	-	A3

DWG NO.	REV.	STATUS
0047(20)001	-	Planning

Studio Win Architects

39 Trowels Lane
Derby
DE22 3LT

07434684933
www.studiowinarchitects.com

S|W
Architects and Designers