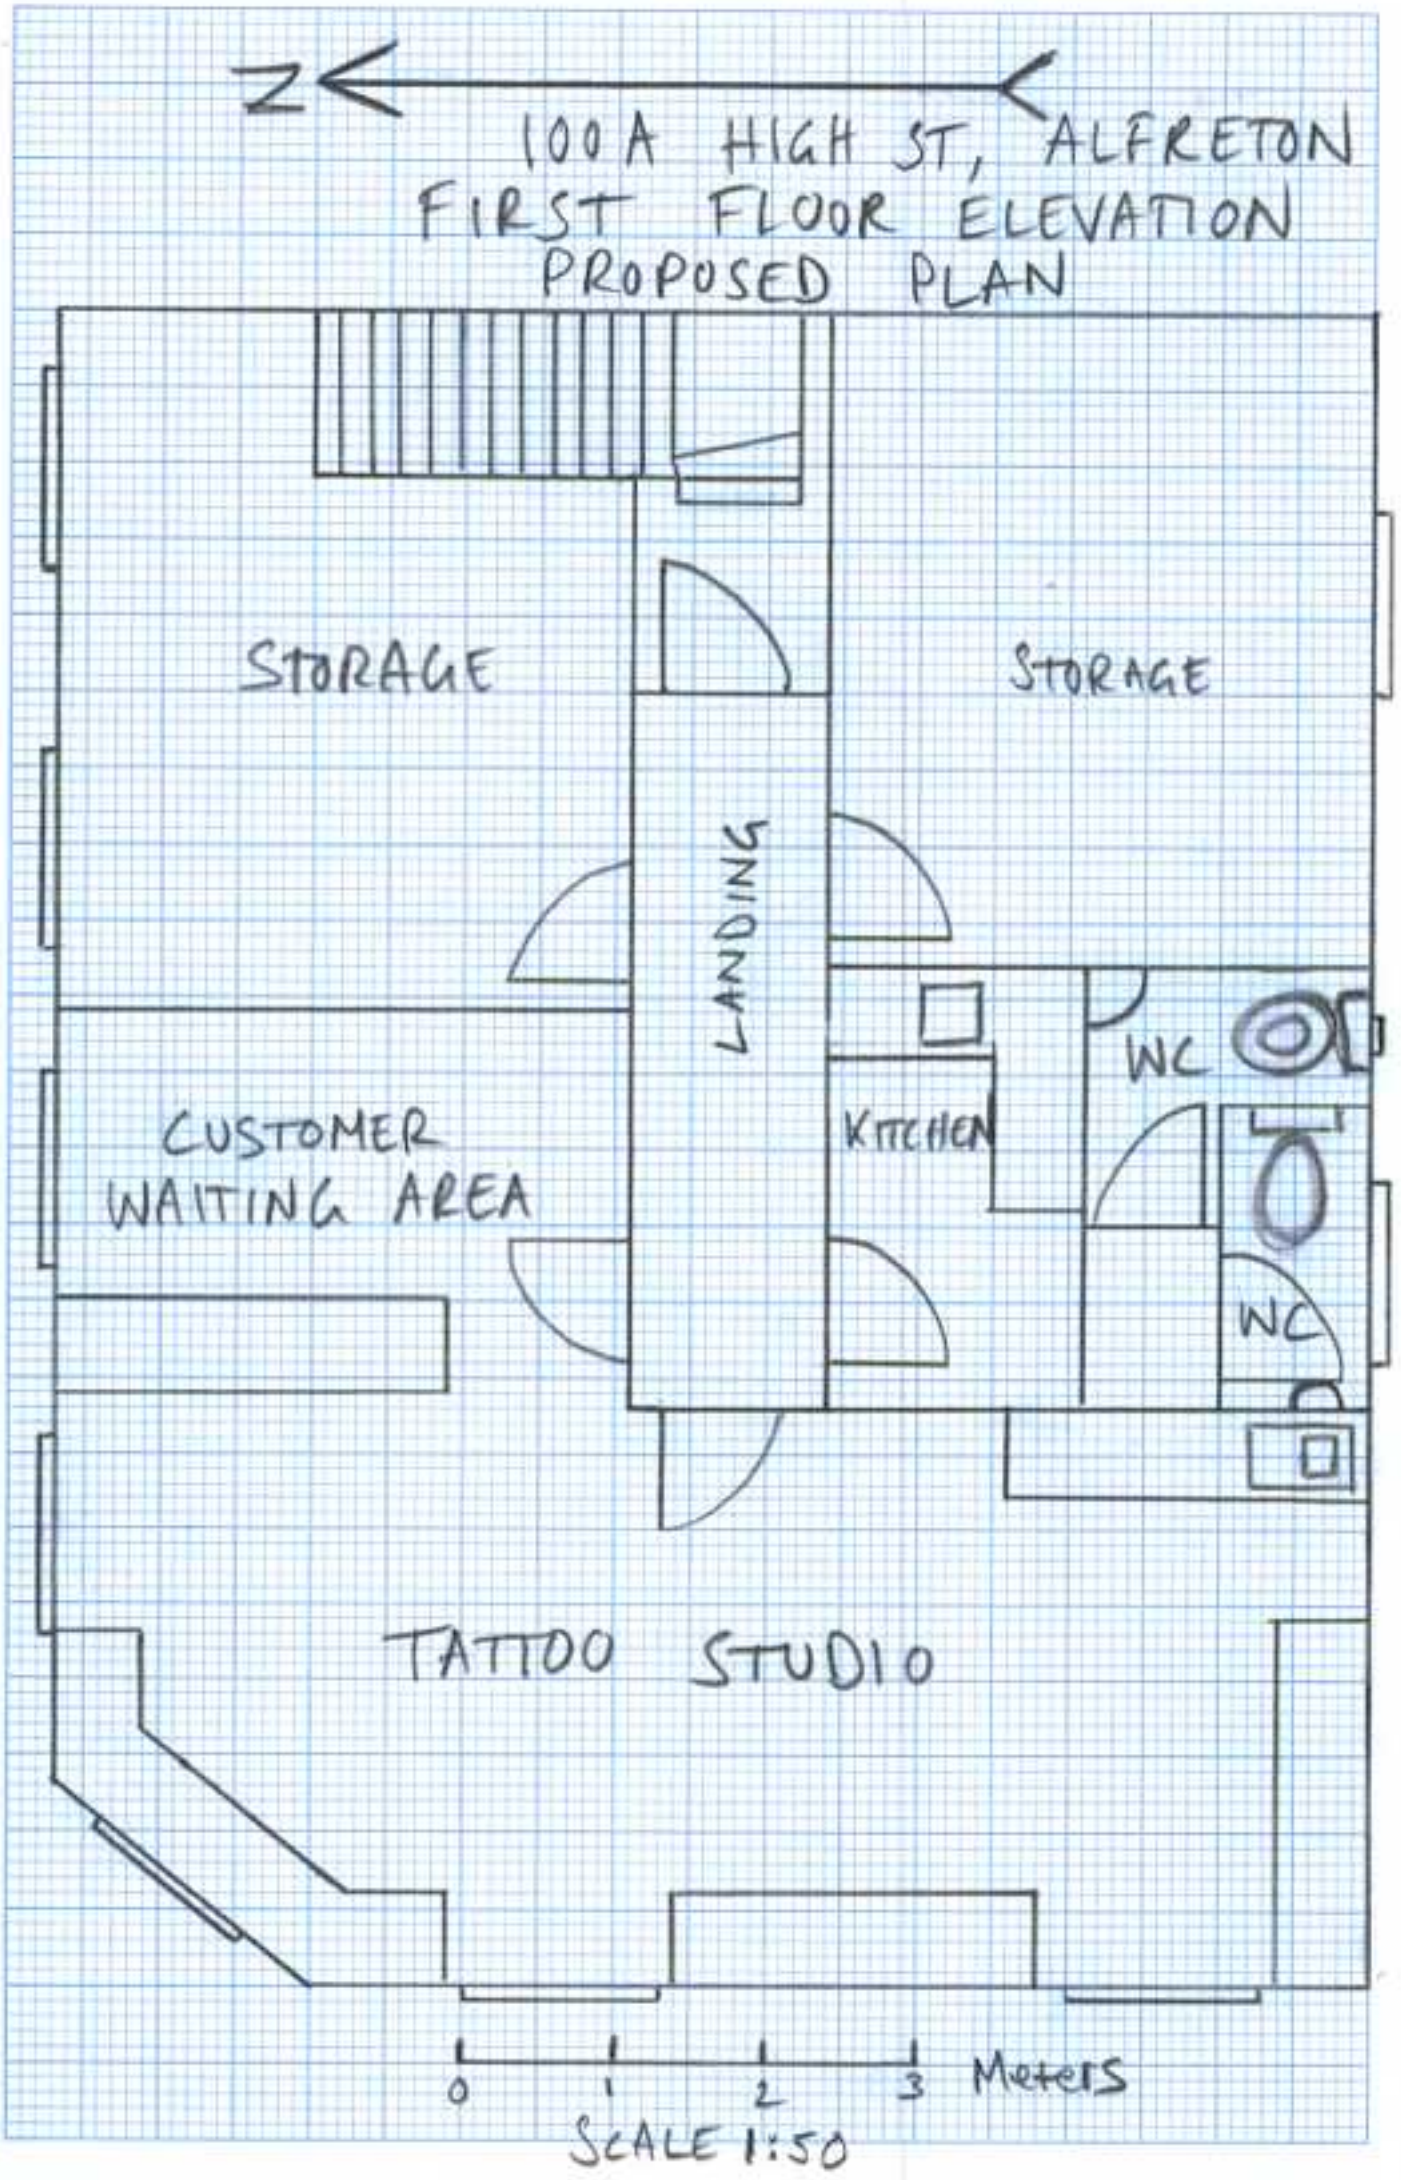

N
100A HIGH ST, ALFRETON
FIRST FLOOR ELEVATION
PROPOSED PLAN
STORAGE
STORAGE
LANDING
WC
KITCHEN
CUSTOMER
WAITING AREA
WC
TATTOO STUDIO
0
1
2
3
Meters
SCALE 1:50