Notes

All dimensions to be verified on site. Do not scale this drawing. All discrepancies to be clarified with ba:rk.

This drawing is the property of ba:rk architectural design consultants and is issued on the condition it is not reproduced, retained or disclosed to any unauthorised person, either wholly or in part without written consent of ba:rk.

Ordnance Survey material is used with the permission of The Controller of HMSO, Crown copyright AR 158670.

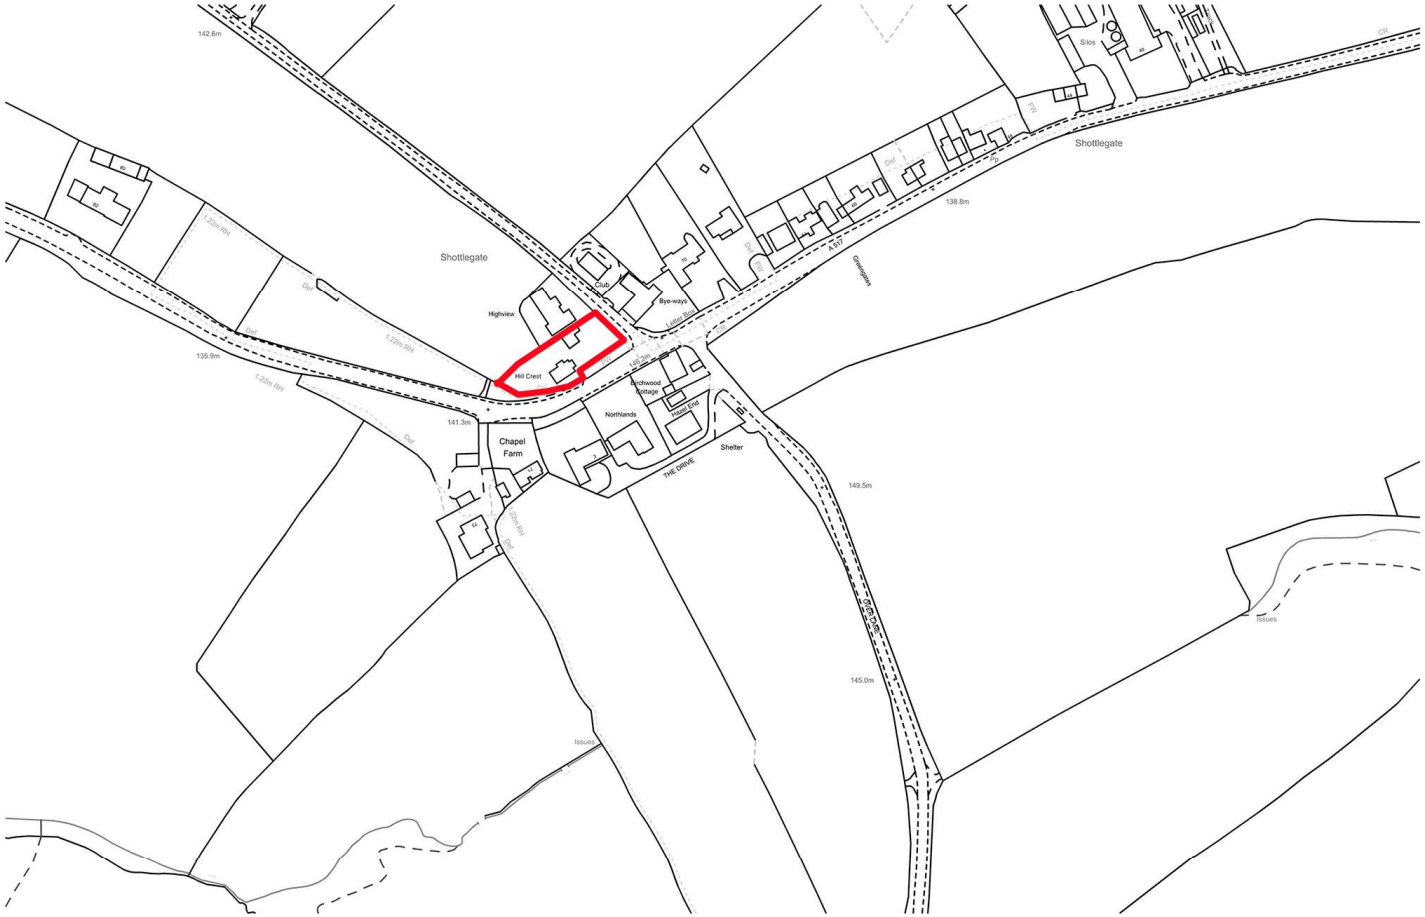
142.6m
Shottlegate
Shottlegate
138.8m
Greenspaces
Sites
Highview
Croft
Bye-ways
Hill Crest
Birchwood Cottage
Hazel End
Northlands
Chapel Farm
Shelter
THE DRIVE
141.3m
135.9m
149.5m
145.0m
Issues
Issues
1.22m RH
1.22m RH
1.22m RH
1.22m RH
Ditch
Ditch
Ditch