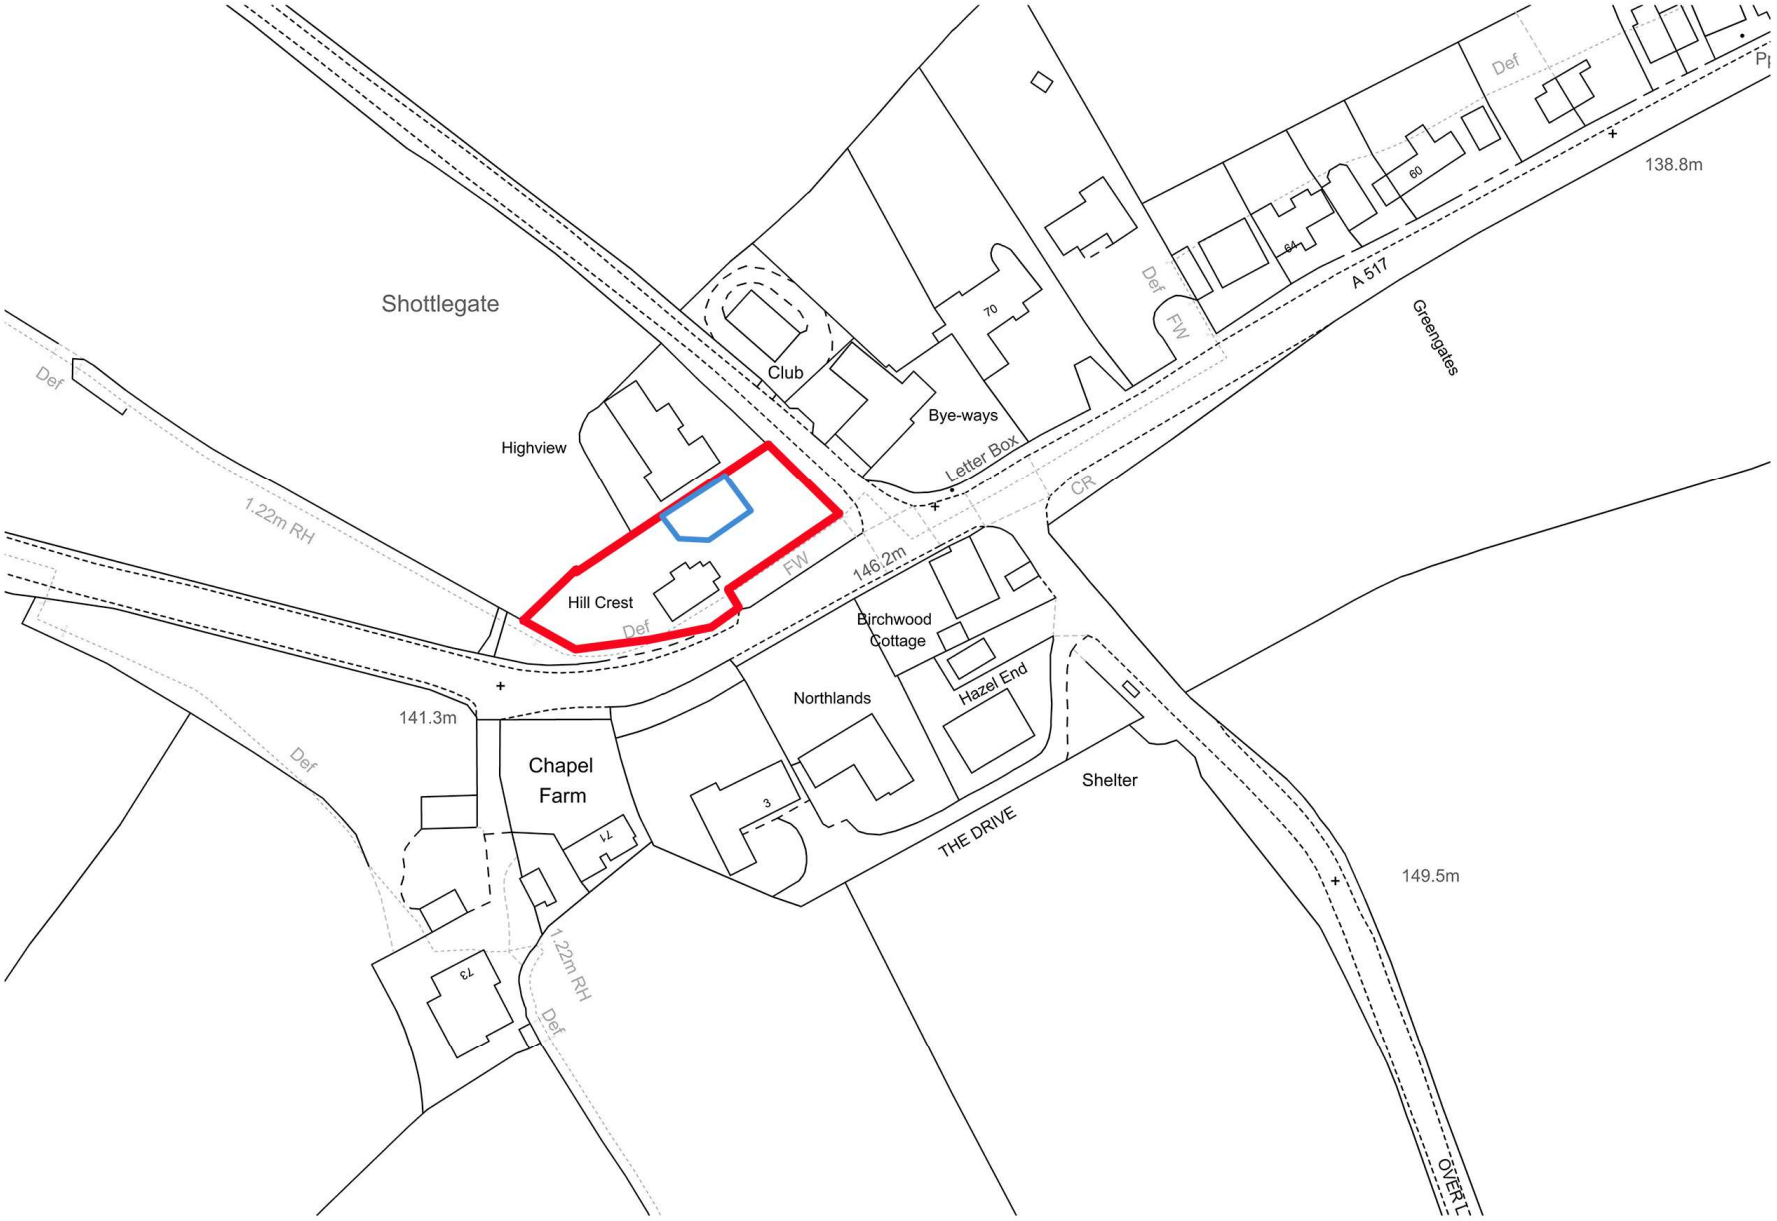

REF
N

development plot

site boundary

SCALE BAR 1:500

0 10 50 100

SITE PLAN 1:500@A3

Notes

All dimensions to be verified on site. Do not scale this drawing. All discrepancies to be clarified with ba:rk.

This drawing is the property of ba:rk architectural design consultants and is issued on the condition it is not reproduced, retained or disclosed to any unauthorised person, either wholly or in part without written consent of ba:rk.

Ordnance Survey material is used with the permission of The Controller of HMSO, Crown copyright AR 159670.

C02 19/04/22 NOTES AMENDED JPC

Rev	Date	Description	By	Chk'd

ba:rk
architectural design consultants

Client
SEPHANIE_HAYWOOD
_

Project
HILLCREST
SHOTTLEGATE
DE56_2LY

Drawing Title
NEW_EXTENSION
SITE_PLAN
.

Drawn By	Checked By
JC	JC

Scale	Date
1:500_@_A3	24_08_2022

Project No.	Drawing No.	Revision
21_36	(00)_002 . .	C01

Status
PLANNING

+44 (0) 7429 360049
+44 (0) 7380 341324
hello@barkarchitectural.com
www.barkarchitectural.com
insta: @barkarchitectural

Plotted : Jason
Plotts: section 01 no North, master-map-topo_1635773
Date & Time : Wed, 24 Aug 2022 - 12:05pm
Paper File Name : 21-36 (00) 002 C01.dwg