Notes

All dimensions to be verified on site. Do not scale this drawing. All discrepancies to be clarified with ba:rk.

This drawing is the progeny of ba:rk architectural design consultants and is issued on the condition it is not reproduced, retained or disclosed o any unauthorised person, either wholly or in part without written consent of ba:rk.

Ordnance Survey material s used with the permission of The Controller of HMSO. Crown copyright AR 158210.

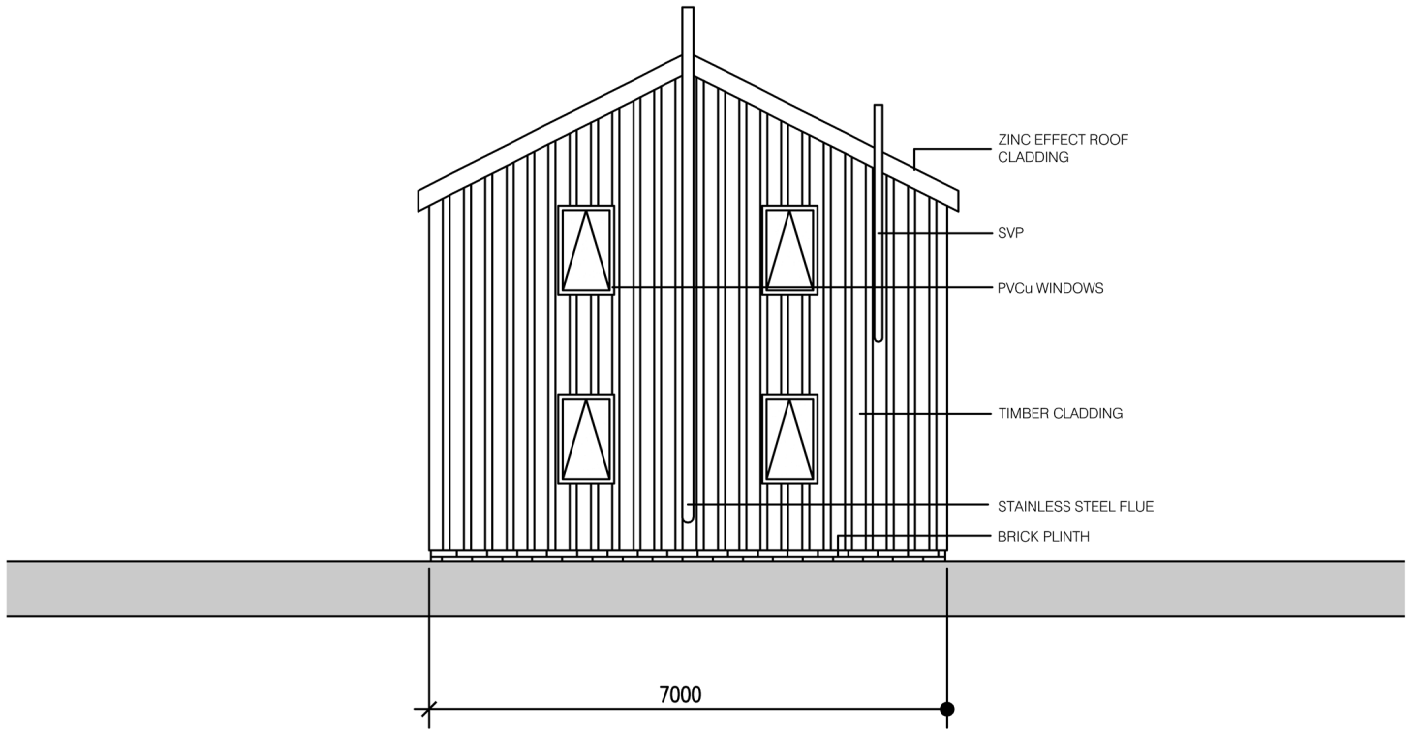

Proposed West Elevation 1:50@A3

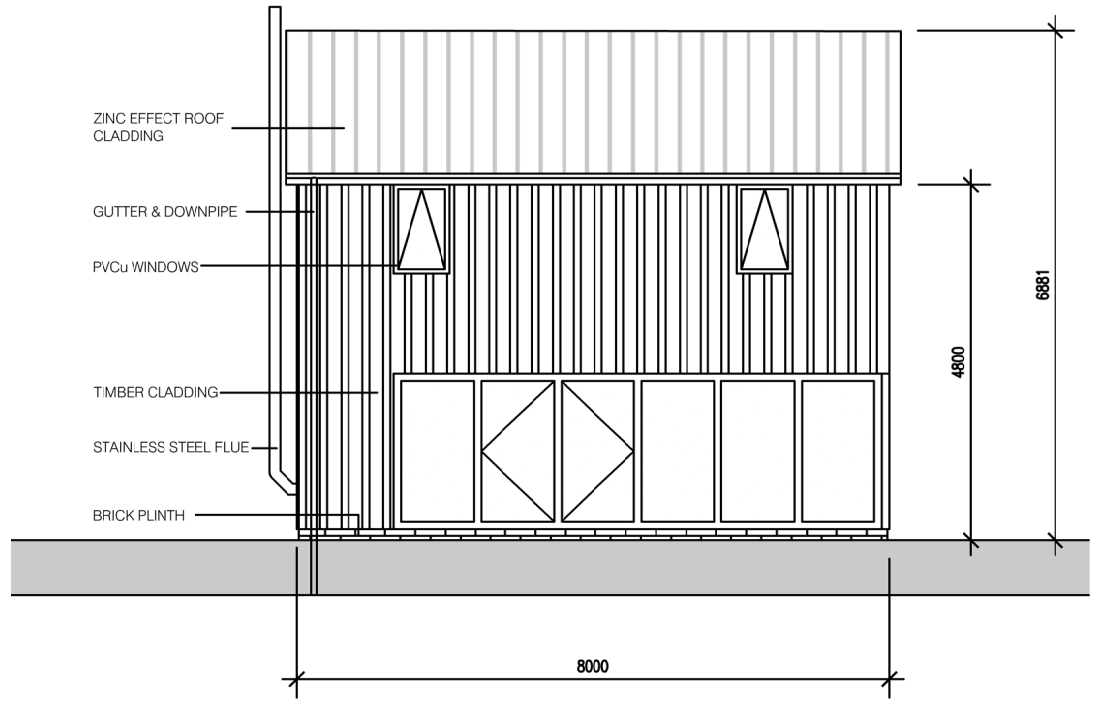

Proposed South Elevation 1:50@A3

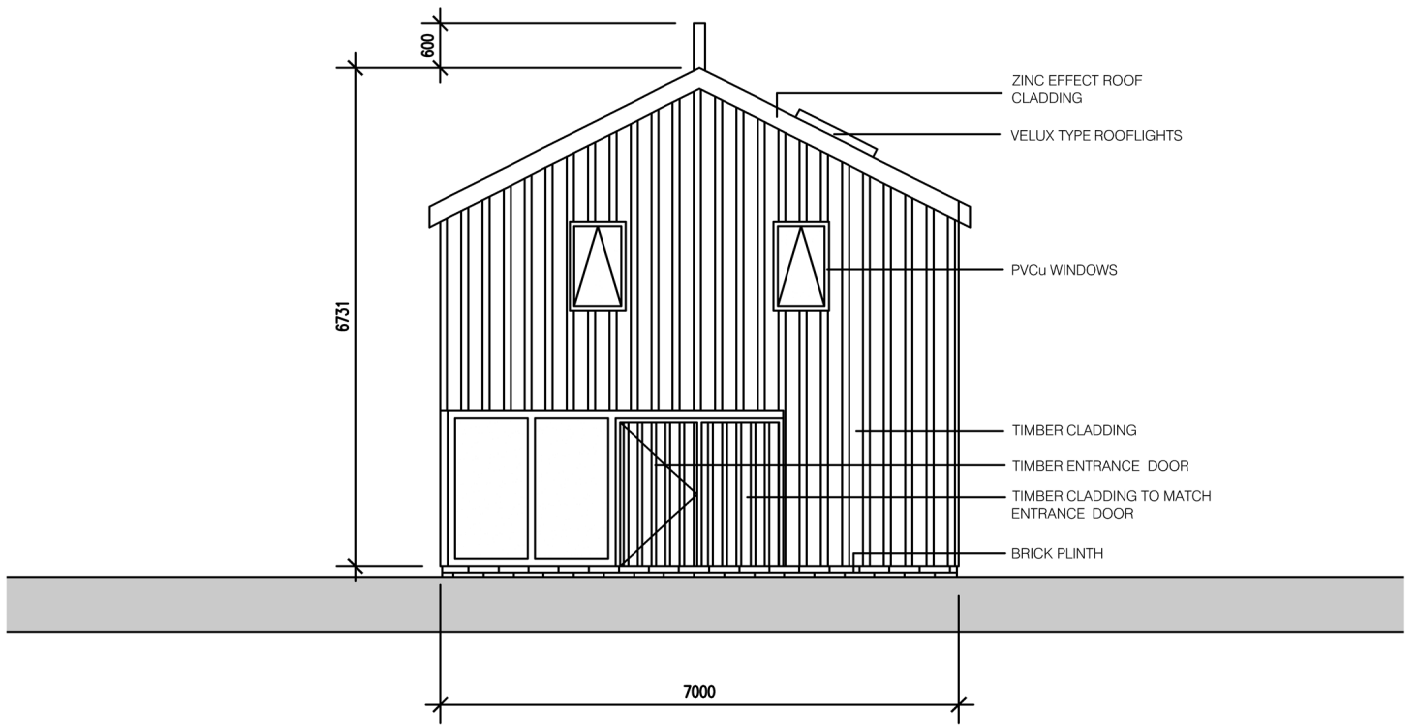

Proposed East Elevation 1:50@A3

SCALE BAR 1:50

0 1 2 3 4 5 10

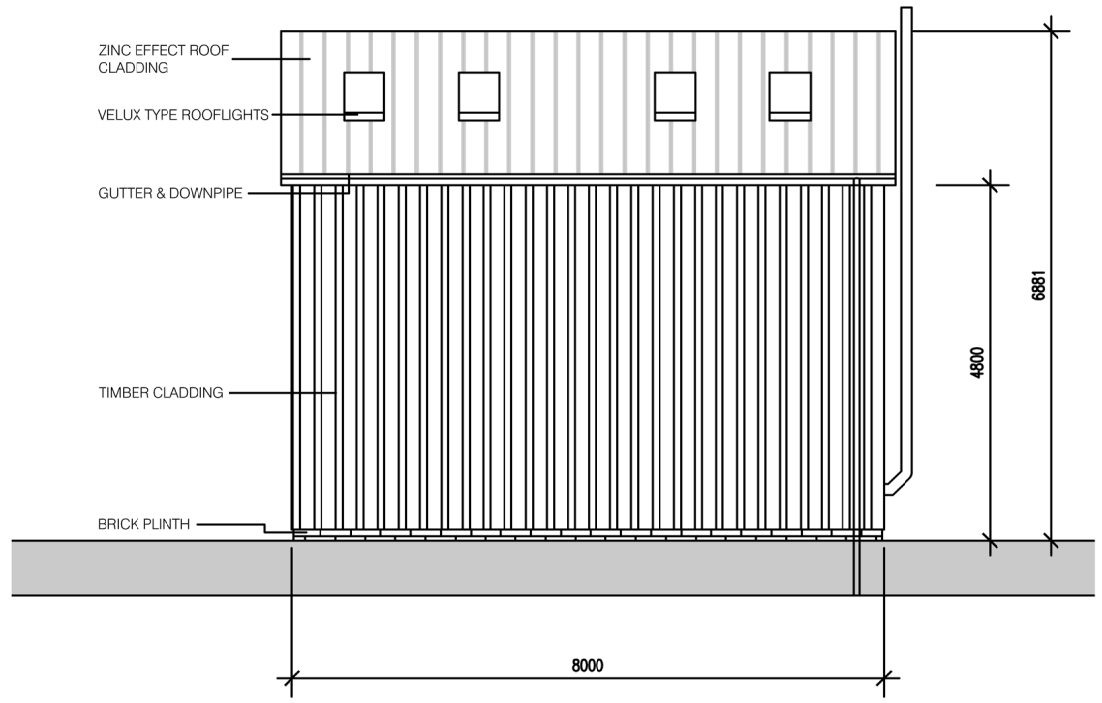

Proposed North Elevation 1:50@A3

Rev	Date	Description	By	Chkd

ba:rk
architectural design consultants

Client
STEPHANIE_HAYWOOD
–

Project
HILLCREST
SHOTTLEGATE
DE56_2LY

Drawing Title
NEW_HOLIDAY_COTTAGE
PROPOSED_ELEVATION_A,B,C&D
.

Drawn By	Checked By
JC	JC

Scale	Date
1:50_@_A3	03_03_2022

Project No.	Drawing No.	Revision
21_36	(21)_001 . .	C01

Status
PLANNING

++4 (0) 7439 360049
++4 (0) 7383 341324
hello@barkarchitectural.com
www.barkarchitectural.com
insta: @barkarchitectural

Plotted : Jason
Prefs: section 01 no hatch; planning model

Date & Time : Wed, 24-Aug2022 - 11:59am

Paper File Name : 21-36 (21) 001 C01.dwg