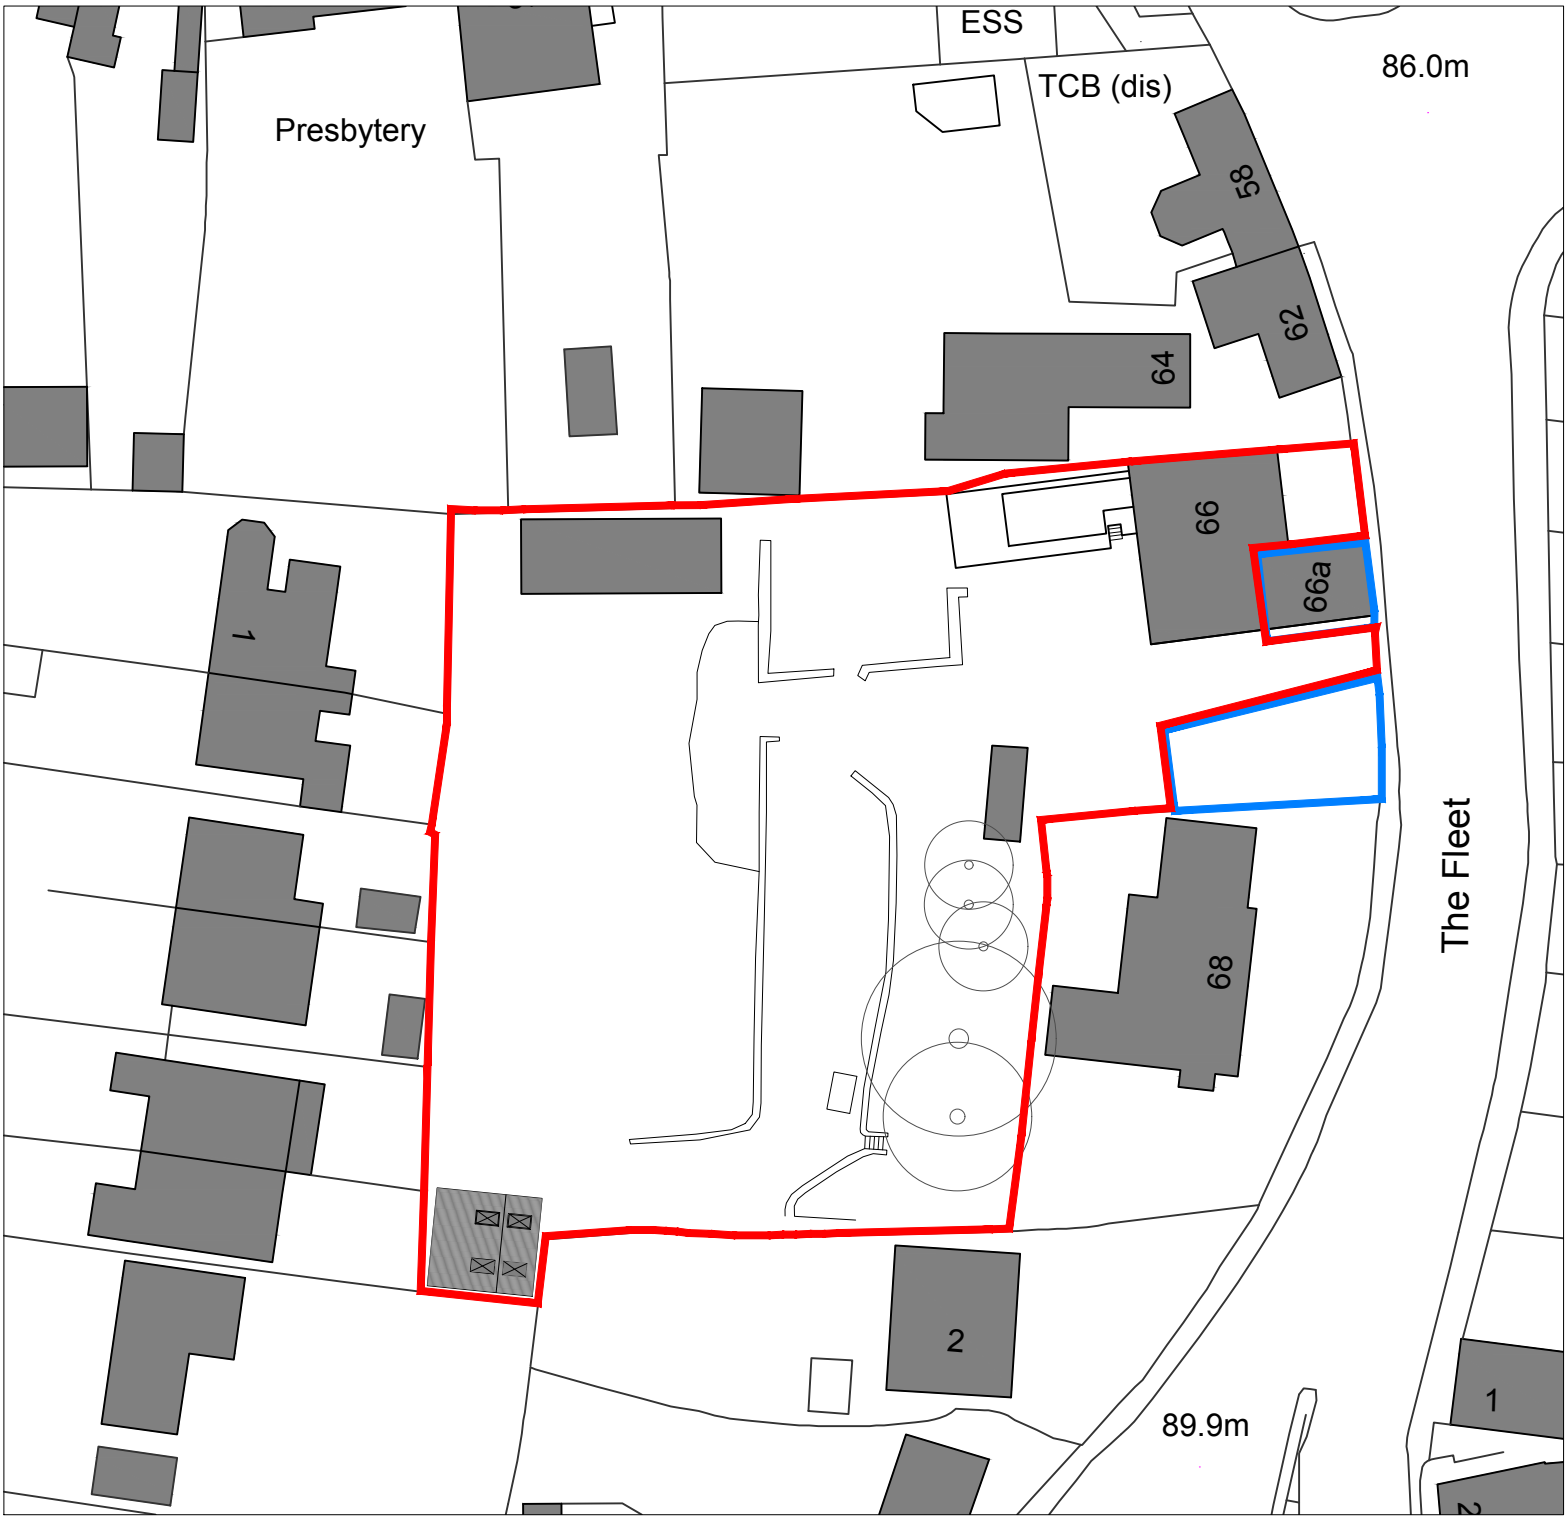

N

Site Plot

Also Owned

NOTES:
1. Insert note.

PROJECT
66 The Fleet
Belper

CLIENT
Mr P. Fel

FILE: *22-123 - Promap - latest version.dwg*

TITLE
Proposed Machine Store Block Plan

NUMBER	REVISION	STATUS
22-123-08-03A		Planning
SCALE @ A4	ISSUE DATE	REVISION DATE
1:500	Aug 22	

dkmy architects ltd
Davidson Keighley Marston Yates
a: 10 Spencer Road, Belper, Derbyshire, DE56 1JY
e: info@dkmy.co.uk
m: 07847 328 233
w: www.dkmy.co.uk