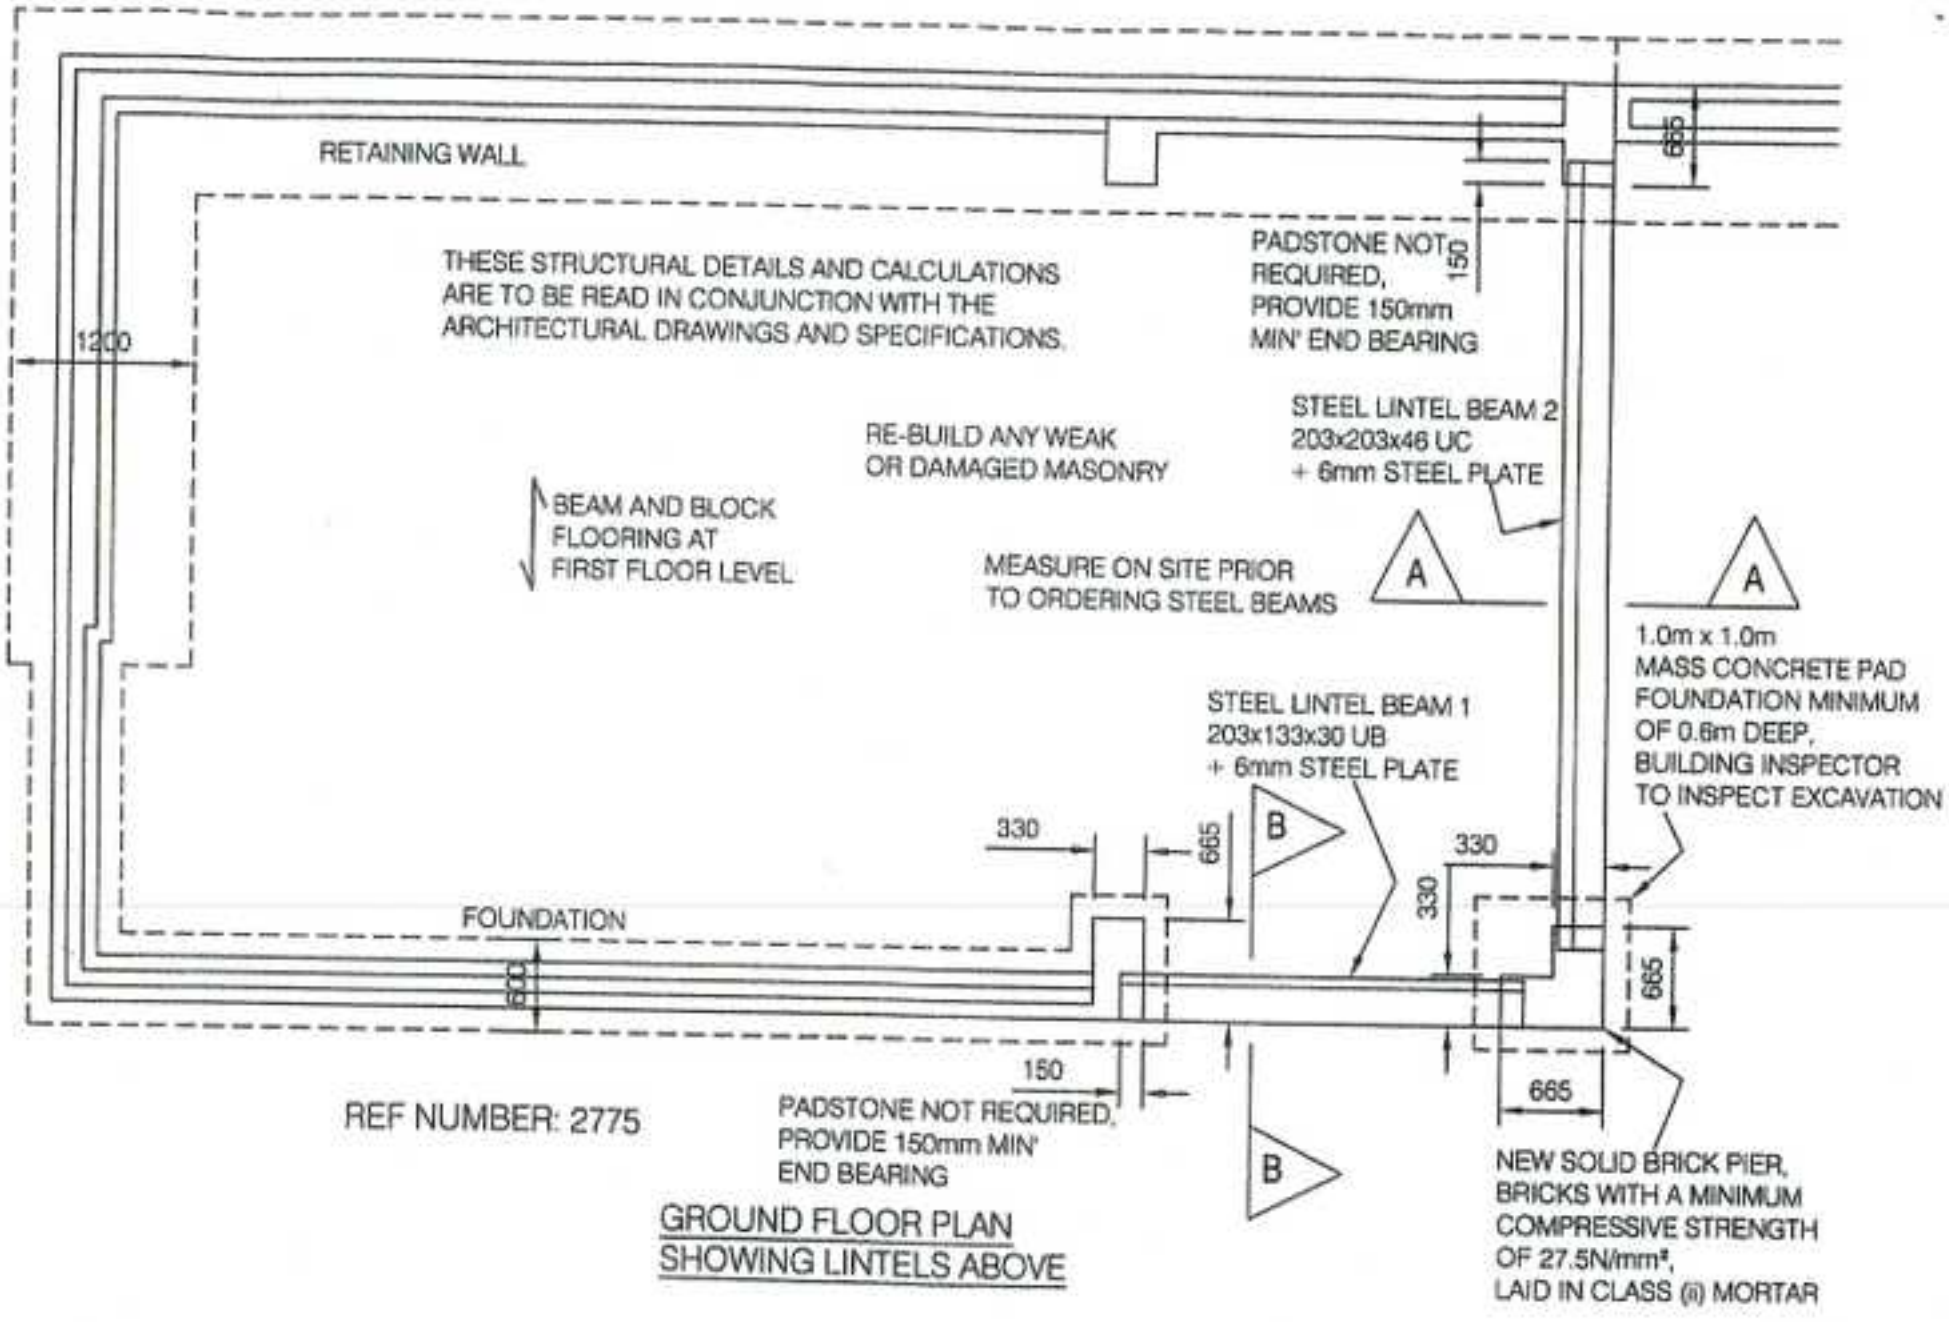



REF NUMBER: 2775

GROUND FLOOR PLAN
SHOWING LINTELS ABOVE