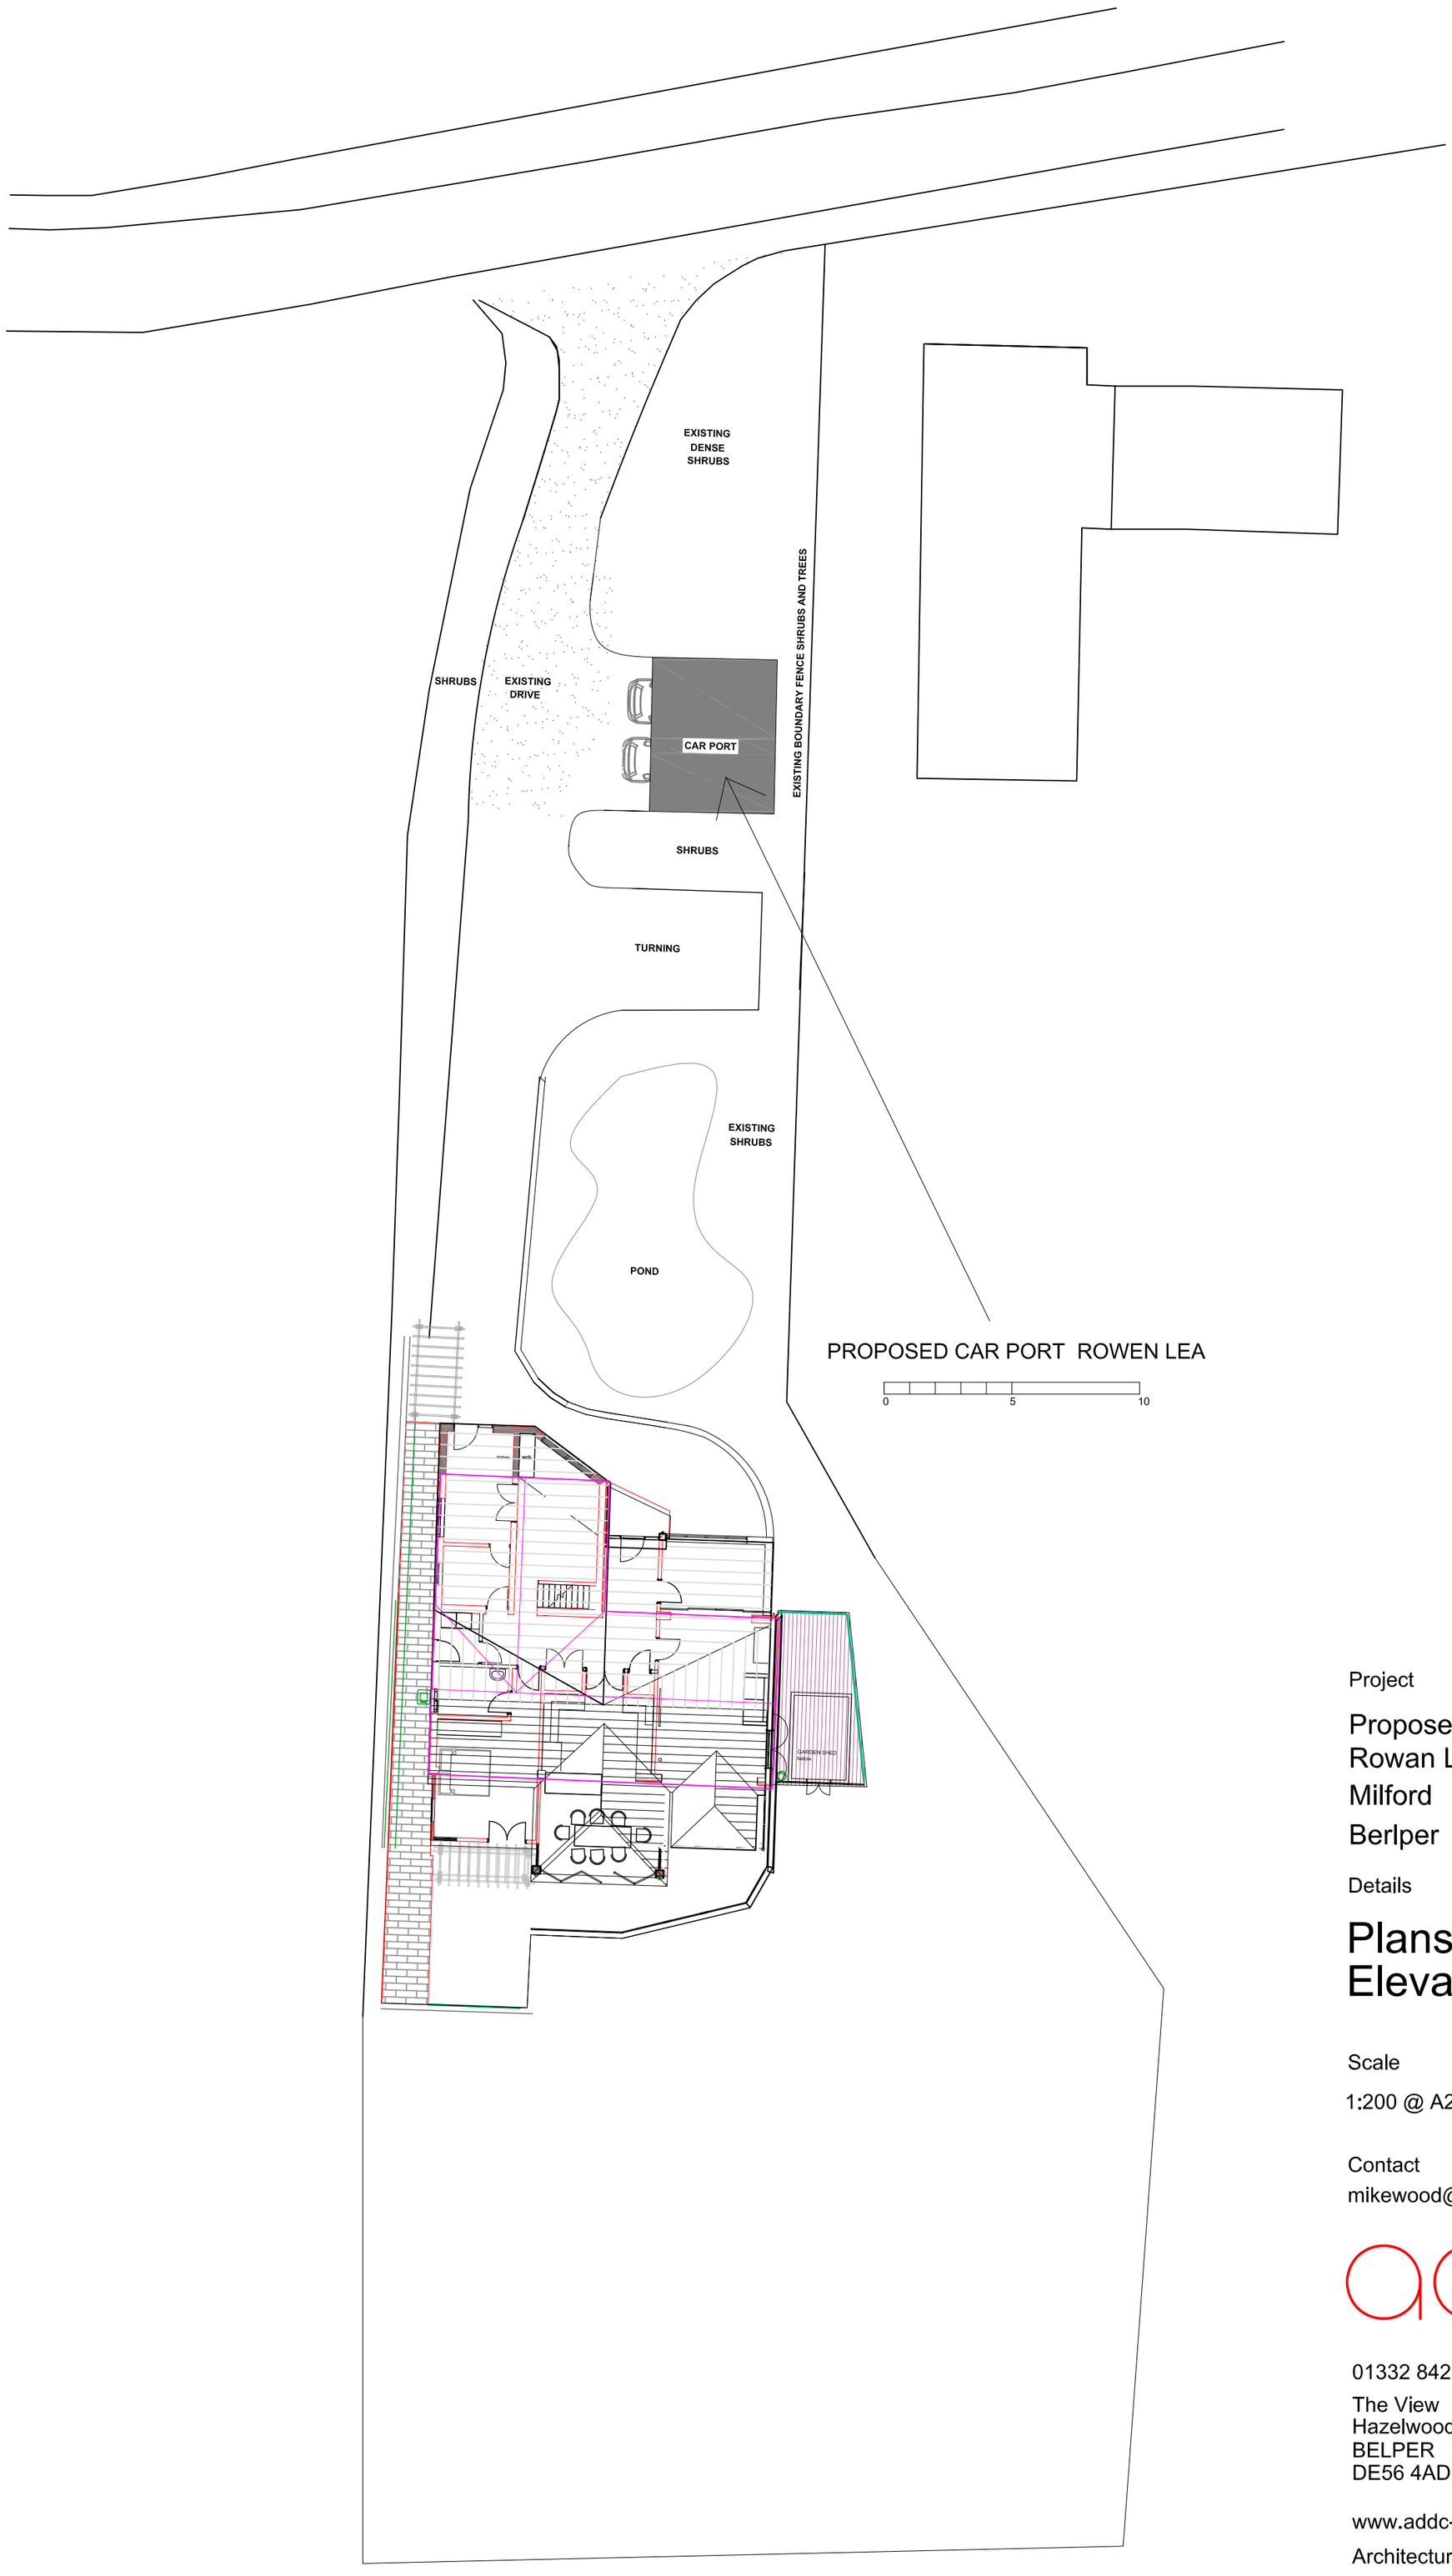

Project

Proposed Car Port
Rowan Lea
Milford
Berlper

Details

Plans and Elevations

Scale	Date	Drwg
1:200 @ A2	JUN 2022	122-10 01

Contact
mikewood@addc-architects.co.uk

addc architects

01332 842120

The View
Hazelwood Hill
BELPER
DE56 4AD

www.addc-architects.co.uk

Architecture + Planning + Heritage