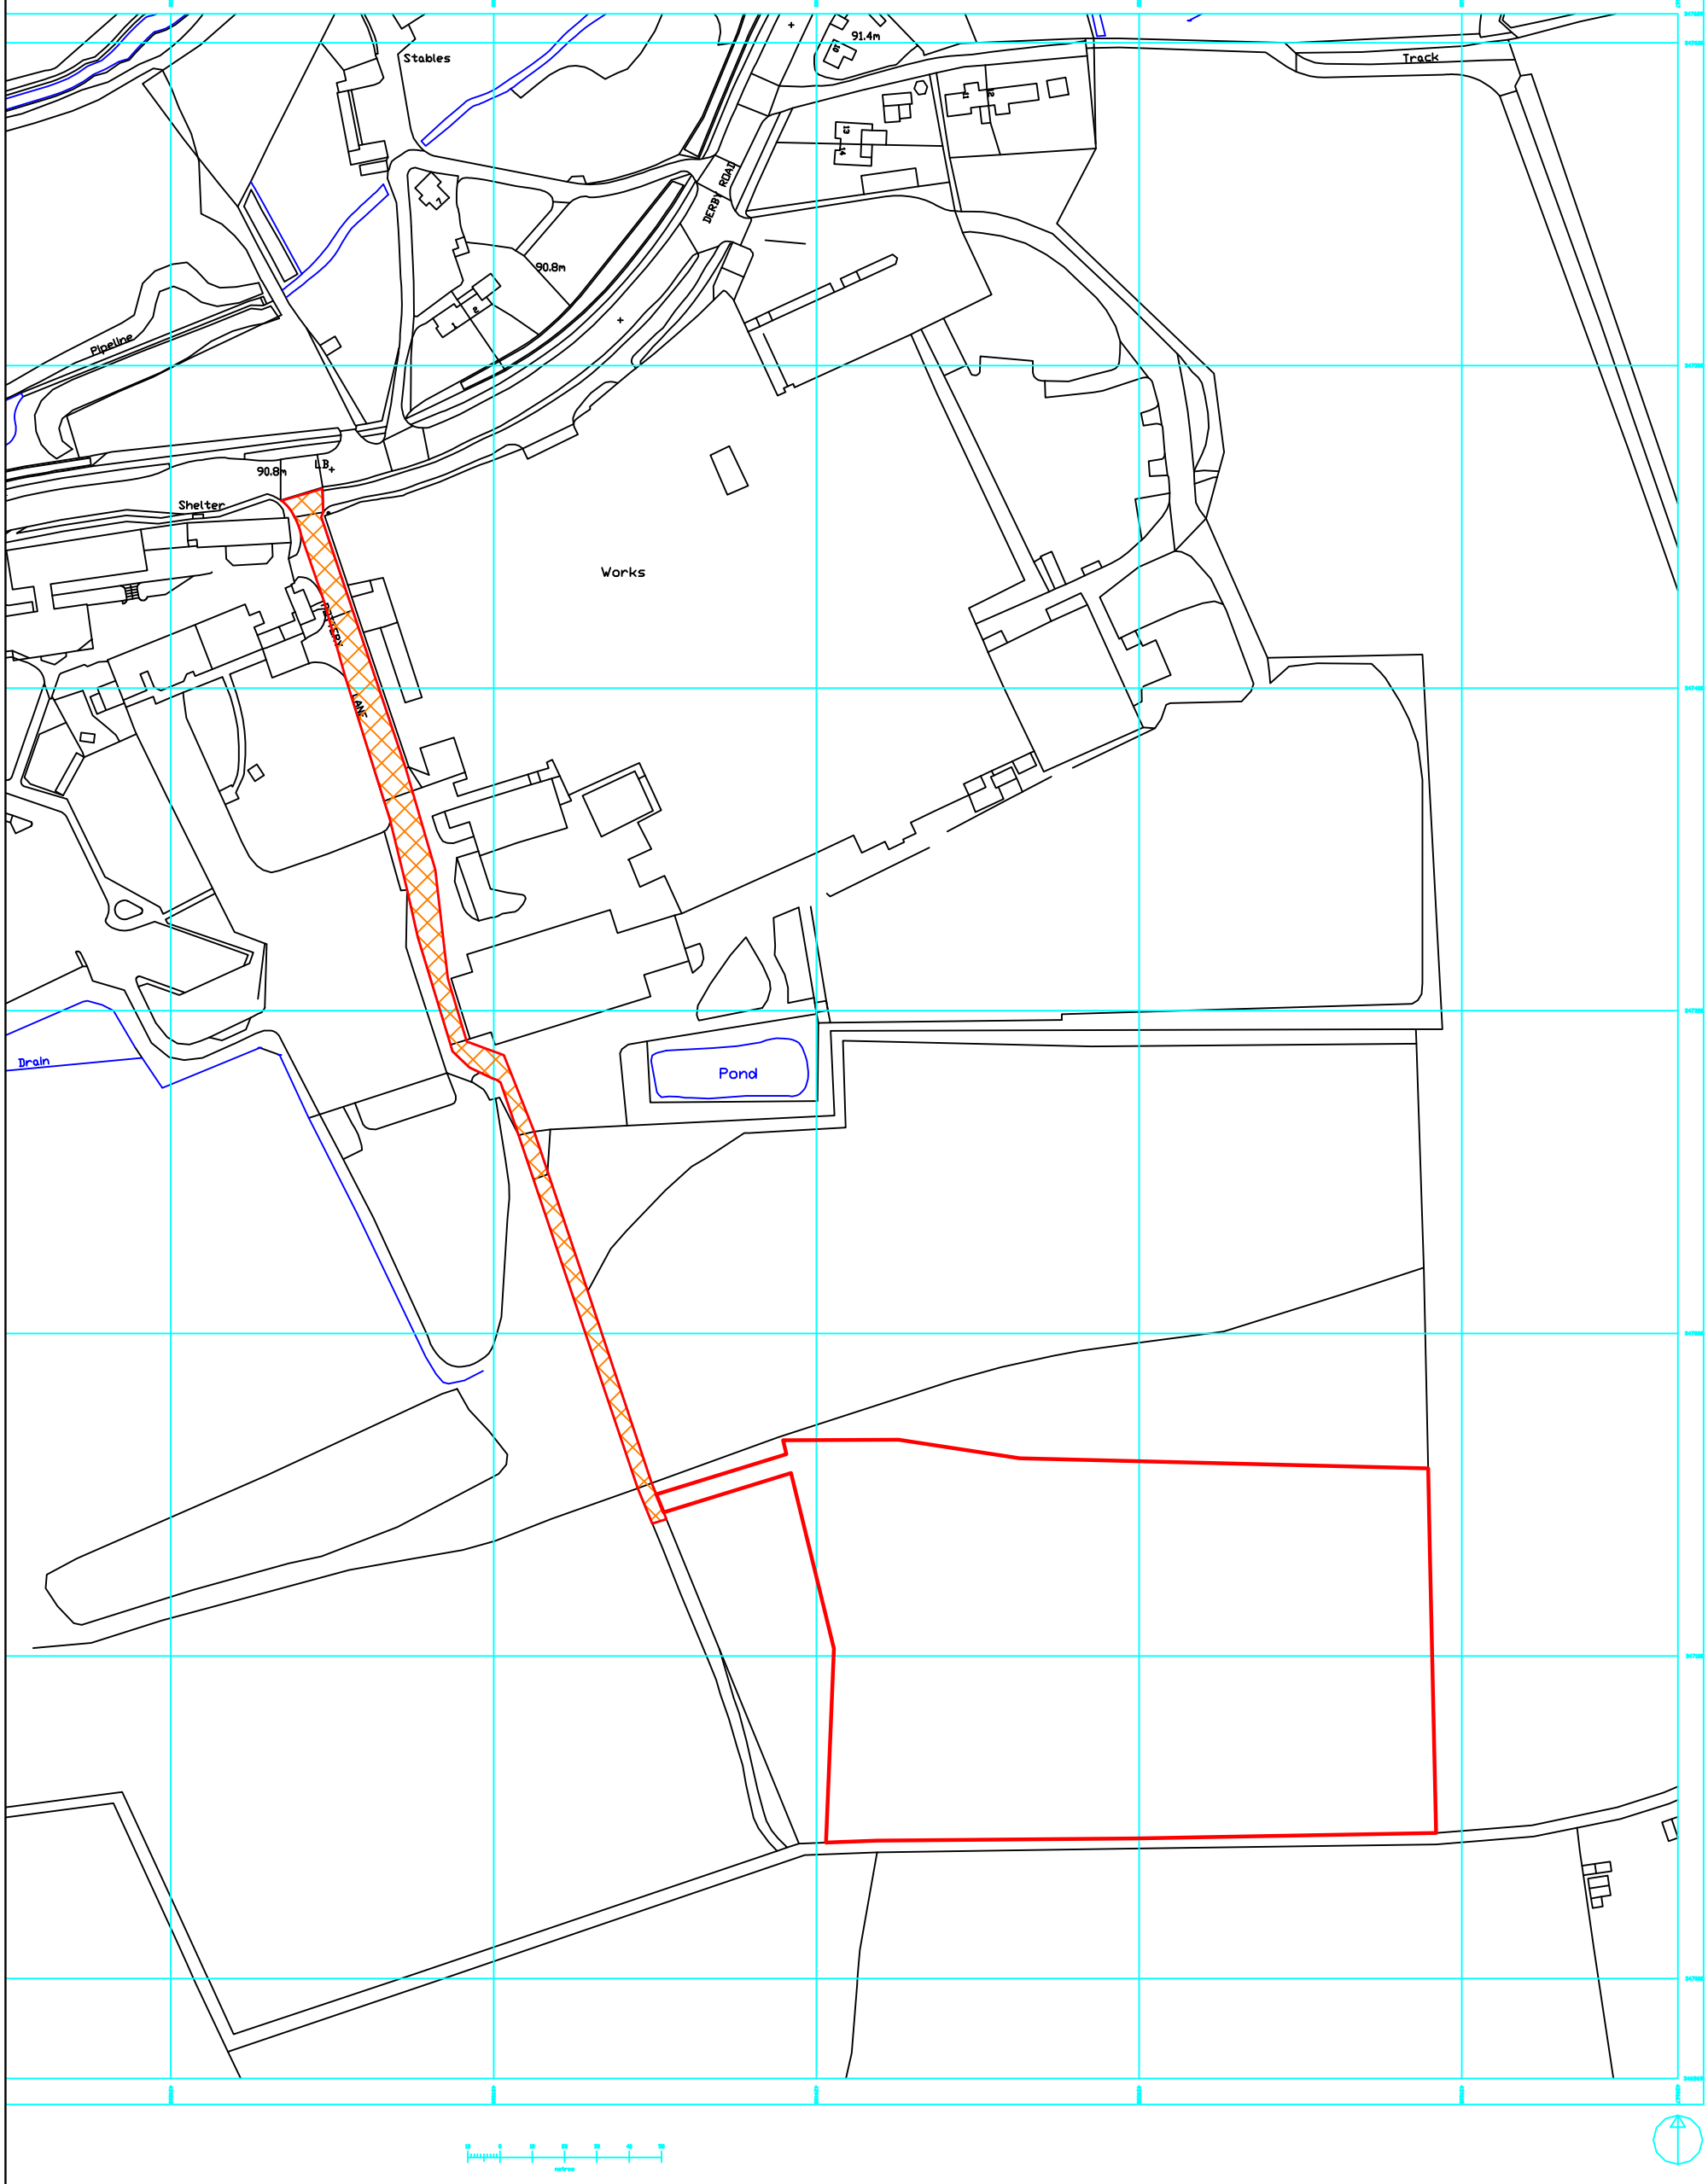


LEGEND

Site for Solar PV Farm (22,661m^2: does not include area of access from highway [B6179])

Access to Site from Derby Road

Rev. Suffix	Date	Details
4	23/8/22	Site Red-Line boundary amended to area actually to be used for solar farm
3	22/8/22	Outline of access road changed to red
2	29/6/22	Access road added
1	28/6/22	Revised site markings

SITE
DENBY POTTERY
DERBY ROAD
RIPLEY DE5 8NX

TITLE
GROUND-MOUNTED
SOLAR GENERATION
SITE LOCATION

DWG. No. DEN-PV-001.1	REV 4
SCALE 1:2000 @ A3	DATE 23/8/22
DRAWN JKW	STATUS DRAFT

YLEM
Ylem Energy Limited
Edison House, Daniel Adamson Road,
SALFORD. M50 1DT
Telephone: +44 (0) 161 660 2222
YlemEnergy.com