


# EXISTING SECTION A-A

Scale 1:50

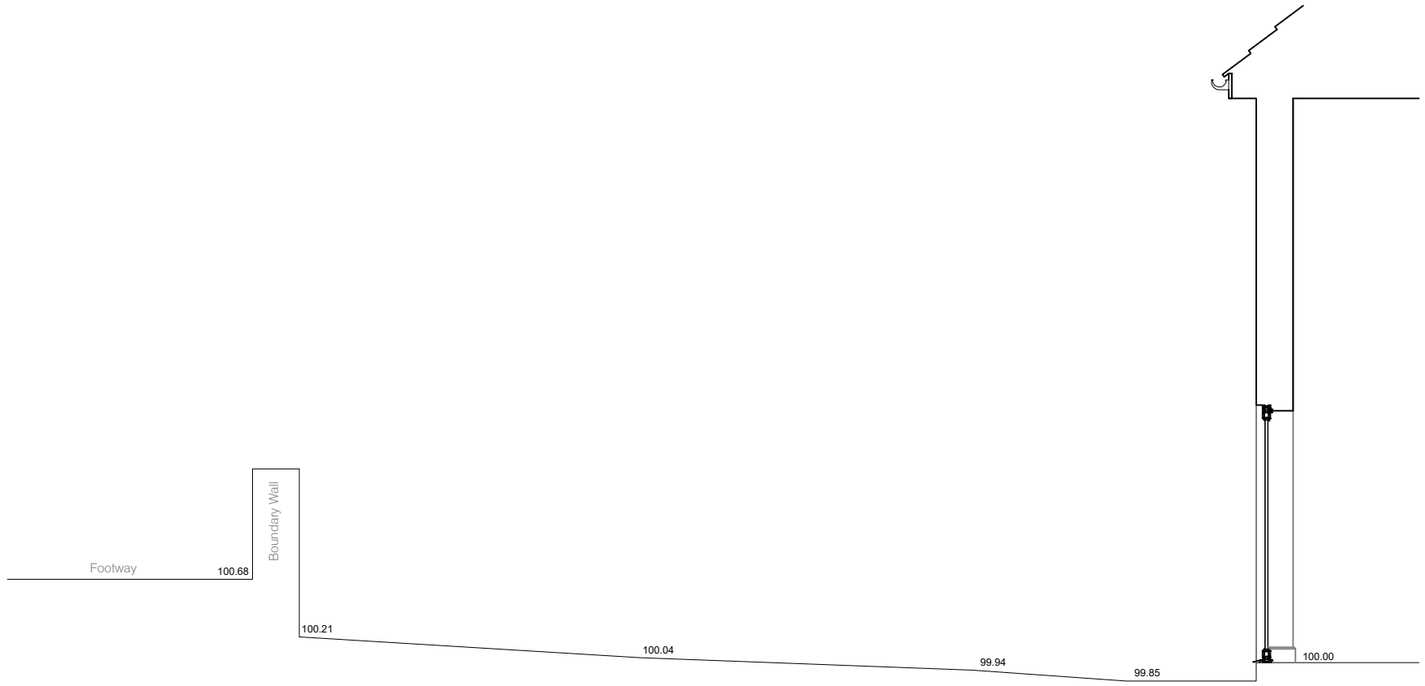


# PROPOSED SECTION A-A

Scale 1:50

This map is reproduced from the Ordnance Survey material with the permission of Ordnance Survey on behalf of the controller of Her Majesty's Stationary Office. © Crown Copyright. Unauthorised reproduction infringes Crown Copyright and may lead to prosecution or civil proceedings.

© Derbyshire County Council Copyright: Reproduction in whole or part by any means is prohibited without the prior written permission of the Director of Corporate Resources

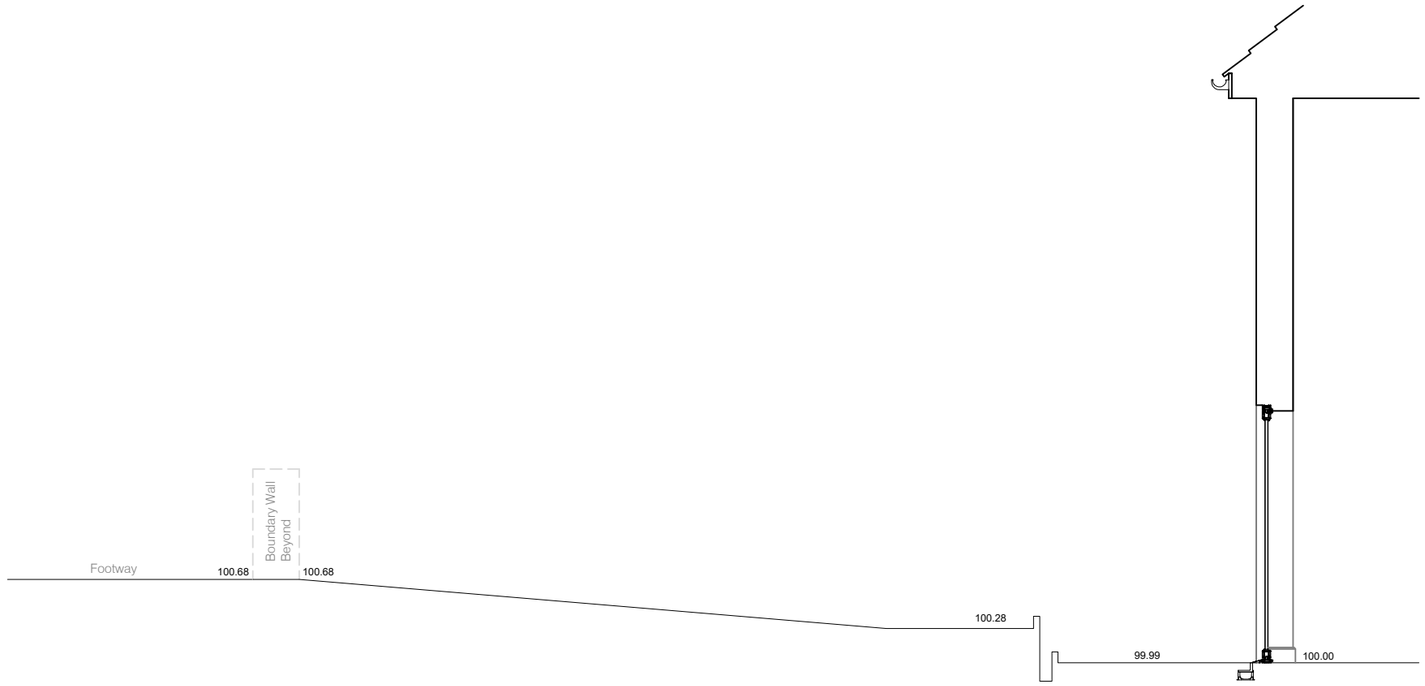Classification

**CONTROLLED**

**Do not scale**

Use only written dimensions. All dimensions must be verified prior to the works being put into hand and any discrepancies reported to the originator

**HEALTH & SAFETY INFORMATION**

(Refer to Pre-Tender CDM Documentation)

| Rev. | Details of Revision | Date | Initial |
|---|---|---|---|

**Derbyshire County Council**
**Commissioning, Communities and Policy**
**Property**
Chatsworth Hall, Chesterfield Road,
Matlock, Derbyshire DE4 3FW
Tel. (01629) 536219 Fax. (01629) 536266

Partner Details

Project

13 Peartree Avenue
Ripley
Derbyshire
DE5 3PR

UPRN Number

| Drawing Number | Revision |
|---|---|
| 689674-WD-03 | |

Title

Proposed access ramping
Existing & Proposed Sections

| Scale | Drawn | Checked |
|---|---|---|
| 1:50 | SP | |
| **Original Size** | **Date** | **Date** |
| A3 | Feb 2022 | |

Status

Construction