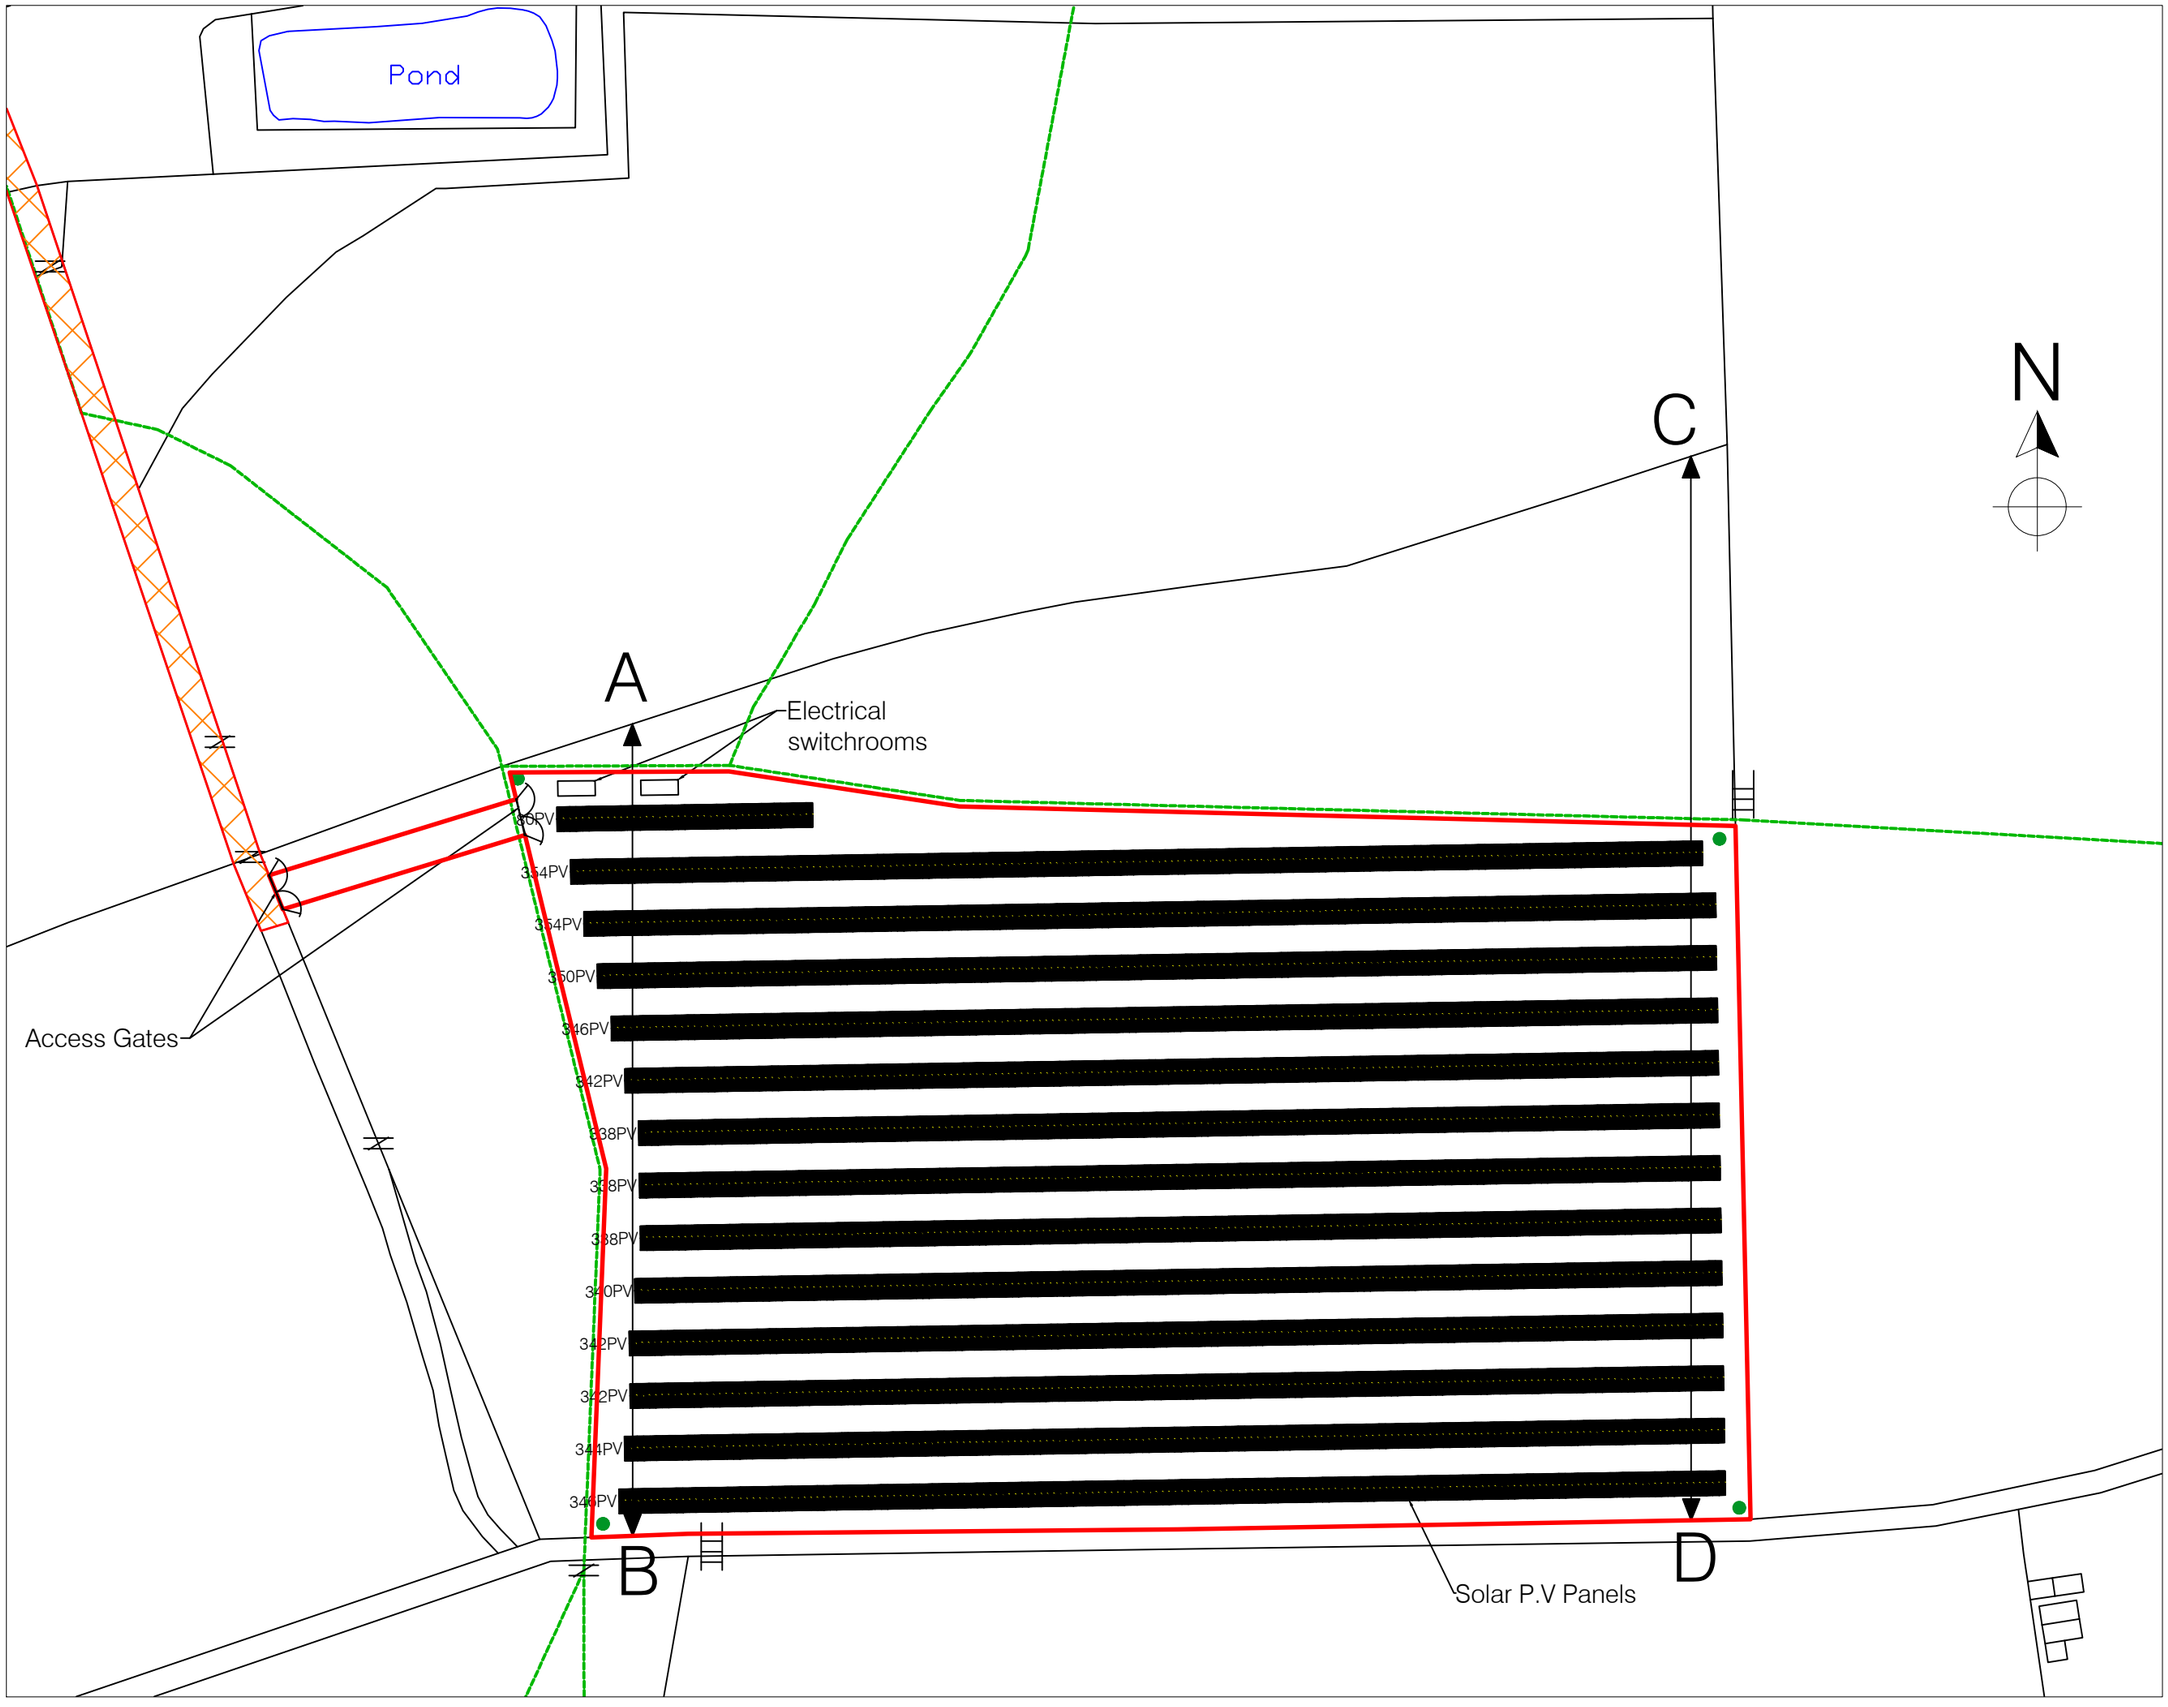


LEGEND

Footpath (England & Wales)

Site Boundary
Area= 22,661m^2 (does not include area of access from highway [B6179])

4m setback from site boundary

Stile

Gate

Footpaths, stiles & gates traced from footpathmap.co.uk

Pole-Mounted CCTV Camera

Access to Site from Derby Road

Rev. Suffix	Date	Details
4	23/8/22	Site Red-Line boundary amended to area actually to be used for solar farm
3	22/8/22	Outline of access road changed to red
2	29/6/22	Footpath and compound boundary adjusted
1	28/6/22	Revised layout incl. footpaths

SITE

DENBY POTTERY
DERBY ROAD
RIPLEY DE5 8NX

TITLE

GROUND-MOUNTED
SOLAR GENERATION
P.V. PANEL ARRANGEMENT

DWG. No.	REV
DEN-PV-001.2	4
SCALE: 1:1000 @ A3	DATE: 23/8/22
DRAWN: JKW	STATUS: DRAFT

YLEM
Ylem Energy Limited
Edison House, Daniel Adamson Road, SALFORD, M50 1DT
Telephone: +44 (0) 161 660 2222
YlemEnergy.com