SITE PLAN 1:200



Ordnance Survey, (c) Crown Copyright 2022. All rights reserved. Licence number 100022432

SITE LOCATION PLAN 1:2500

CLIENT TO CONFIRM BOUNDARIES

North

0m 4m 8m 12m 16m 20m

Scale 1:200

bi Design Architecture RIBA

HEAD OFFICE
78 HIGH STREET, REPTON, DERBYSHIRE, DE65 6GF
T: 01283 704082

WEST MIDLANDS OFFICE
42A HIGH STREET, SUTTON COLDFIELD, B72 1UJ
T: 0121 354 9205

ENQUIRIES@BIDESIGN-ARCHITECTURE.CO.UK WWW.BIDESIGN-ARCHITECTURE.CO.UK

PLEASE NOTE: USE FIGURED DIMENSIONS ONLY. CONTRACTOR TO CHECK ALL LEVELS AND DIMENSIONS ON SITE PRIOR TO WORKS COMMENCING AND REPORT ANY DISCREPANCIES TO BI DESIGN ARCHITECTURE.

Project: Proposed extensions and Alterations at

Address: Postern Hill Farm, Over Lane, Hazlewood, DE56 4AG

Client: Streets & Hayles

Drawing: Existing - Site Plan & Site Location Plan

Job Ref: 1347HS Date: 30/08/2022

Drawn By: AM Checked By: MA

Scale: 1:200, 1:2500 Drawing No:

Paper size: A1 01

MEMBER OF THE CHARTERED INSTITUTE OF BUILDING
MEMBER OF THE CHARTERED INSTITUTE OF ARCHITECTURAL TECHNOLOGISTS
AFFILIATE MEMBER OF THE ROYAL INSTITUTE OF BRITISH ARCHITECTS



FIRST FLOOR PLAN

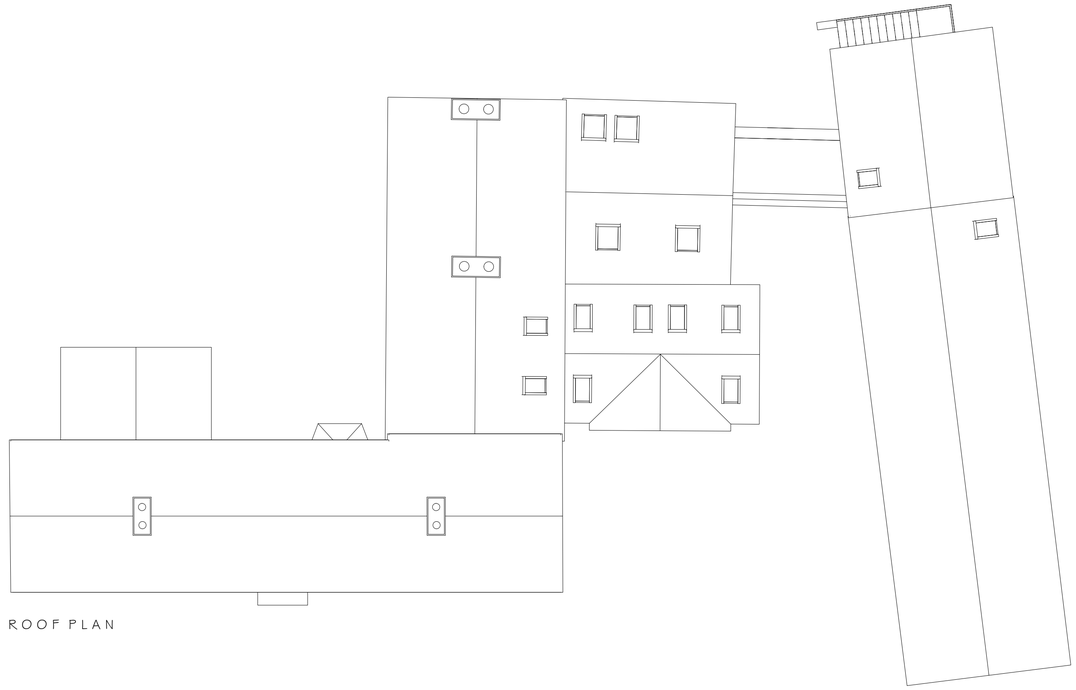

ROOF PLAN

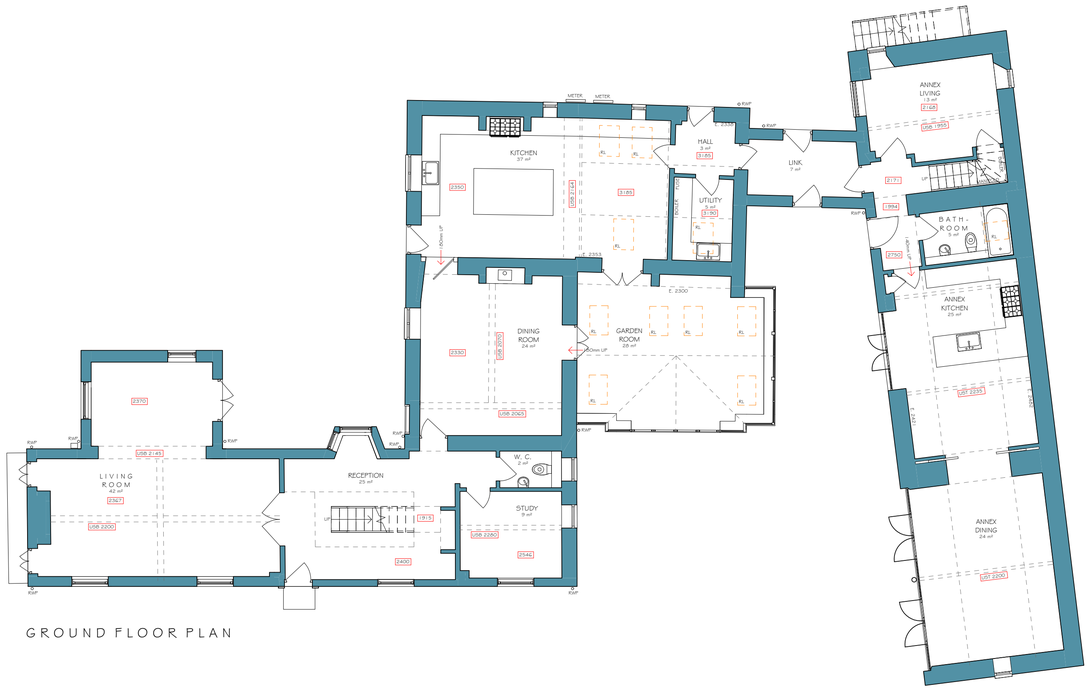

GROUND FLOOR PLAN

0m 2m 4m 6m 8m 10m

Scale 1:100

bi Design RIBA Architecture

HEAD OFFICE
79 HIGH STREET, REPTON,
DERBYSHIRE, DE65 6GF
T: 01283 704002

WEST MIDLANDS OFFICE
42A HIGH STREET, SUTTON
COLDFIELD, B74 1QJ
T: 0121 354 3211

ENQUIRIES@BIDESIGN-ARCHITECTURE.CO.UK WWW.BIDESIGN-ARCHITECTURE.CO.UK

PLEASE NOTE, USE FIGURED DIMENSIONS ONLY. CONTRACTOR TO CHECK ALL LEVELS AND DIMENSIONS ON SITE PRIOR TO WORKS COMMENCING AND REPORT AND DISCREPANCIES TO BI DESIGN ARCHITECTURE

Project: Proposed extensions and Alterations at

Address: Postern Hill Farm, Over Lane, Hazlewood, DE56 4AG

Client: Streets & Hayles

Drawing: Existing - Floor Plans

Job Ref: 1347HS Date: 10/05/2022

Drawn By: AM Checked By: MA

Scale: 1:100 Drawing No: 02

Paper size: A1

MEMBER OF THE CHARTERED INSTITUTE OF BUILDING
MEMBER OF THE CHARTERED INSTITUTE OF ARCHITECTURAL TECHNOLOGISTS
AFFILIATE MEMBER OF THE ROYAL INSTITUTE OF BRITISH ARCHITECTS



FRONT ELEVATION



SIDE ELEVATION



PARTIAL ELEVATION

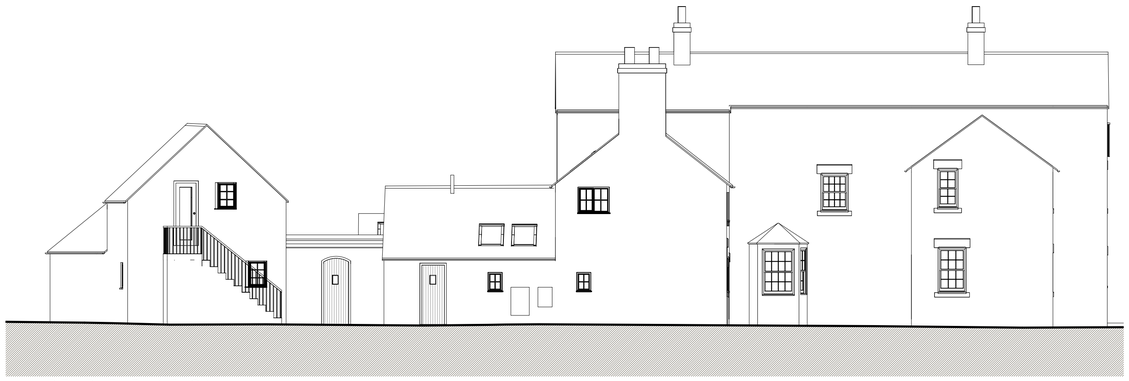

REAR ELEVATION



SIDE ELEVATION



PARTIAL ELEVATION



PARTIAL ELEVATION

0m 2m 4m 6m 8m 10m

Scale 1:100

bi Design Architecture

HEAD OFFICE
79 HIGH STREET, REPTON,
DERBYSHIRE, DE65 6GF
T: 01283 704082

WEST MIDLANDS OFFICE
42A HIGH STREET, SUTTON
COLDFIELD, B72 1UJ
T: 0121 354 5205

ENQUIRIES@BIDESIGN-ARCHITECTURE.CO.UK WWW.BIDESIGN-ARCHITECTURE.CO.UK

PLEASE NOTE: USE FIGURED DIMENSIONS ONLY. CONTRACTOR TO CHECK ALL LEVELS AND DIMENSIONS ON SITE PRIOR TO WORKS COMMENCING AND REPORT AND DISCREPANCIES TO BI DESIGN ARCHITECTURE

Project: Proposed extensions and Alterations at

Address: Postern Hill Farm, Over Lane, Hazlewood, DE56 4AG

Client: Streets & Hayles

Drawing: Existing - Elevations

Job Ref: 1347HS Date: 10/05/2022

Drawn By: AM Checked By: MA

Scale: 1:100 Drawing No:

Paper size: A1 03

MEMBER OF THE CHARTERED INSTITUTE OF BUILDING
MEMBER OF THE CHARTERED INSTITUTE OF ARCHITECTURAL TECHNOLOGISTS
AFFILIATE MEMBER OF THE ROYAL INSTITUTE OF BRITISH ARCHITECTS