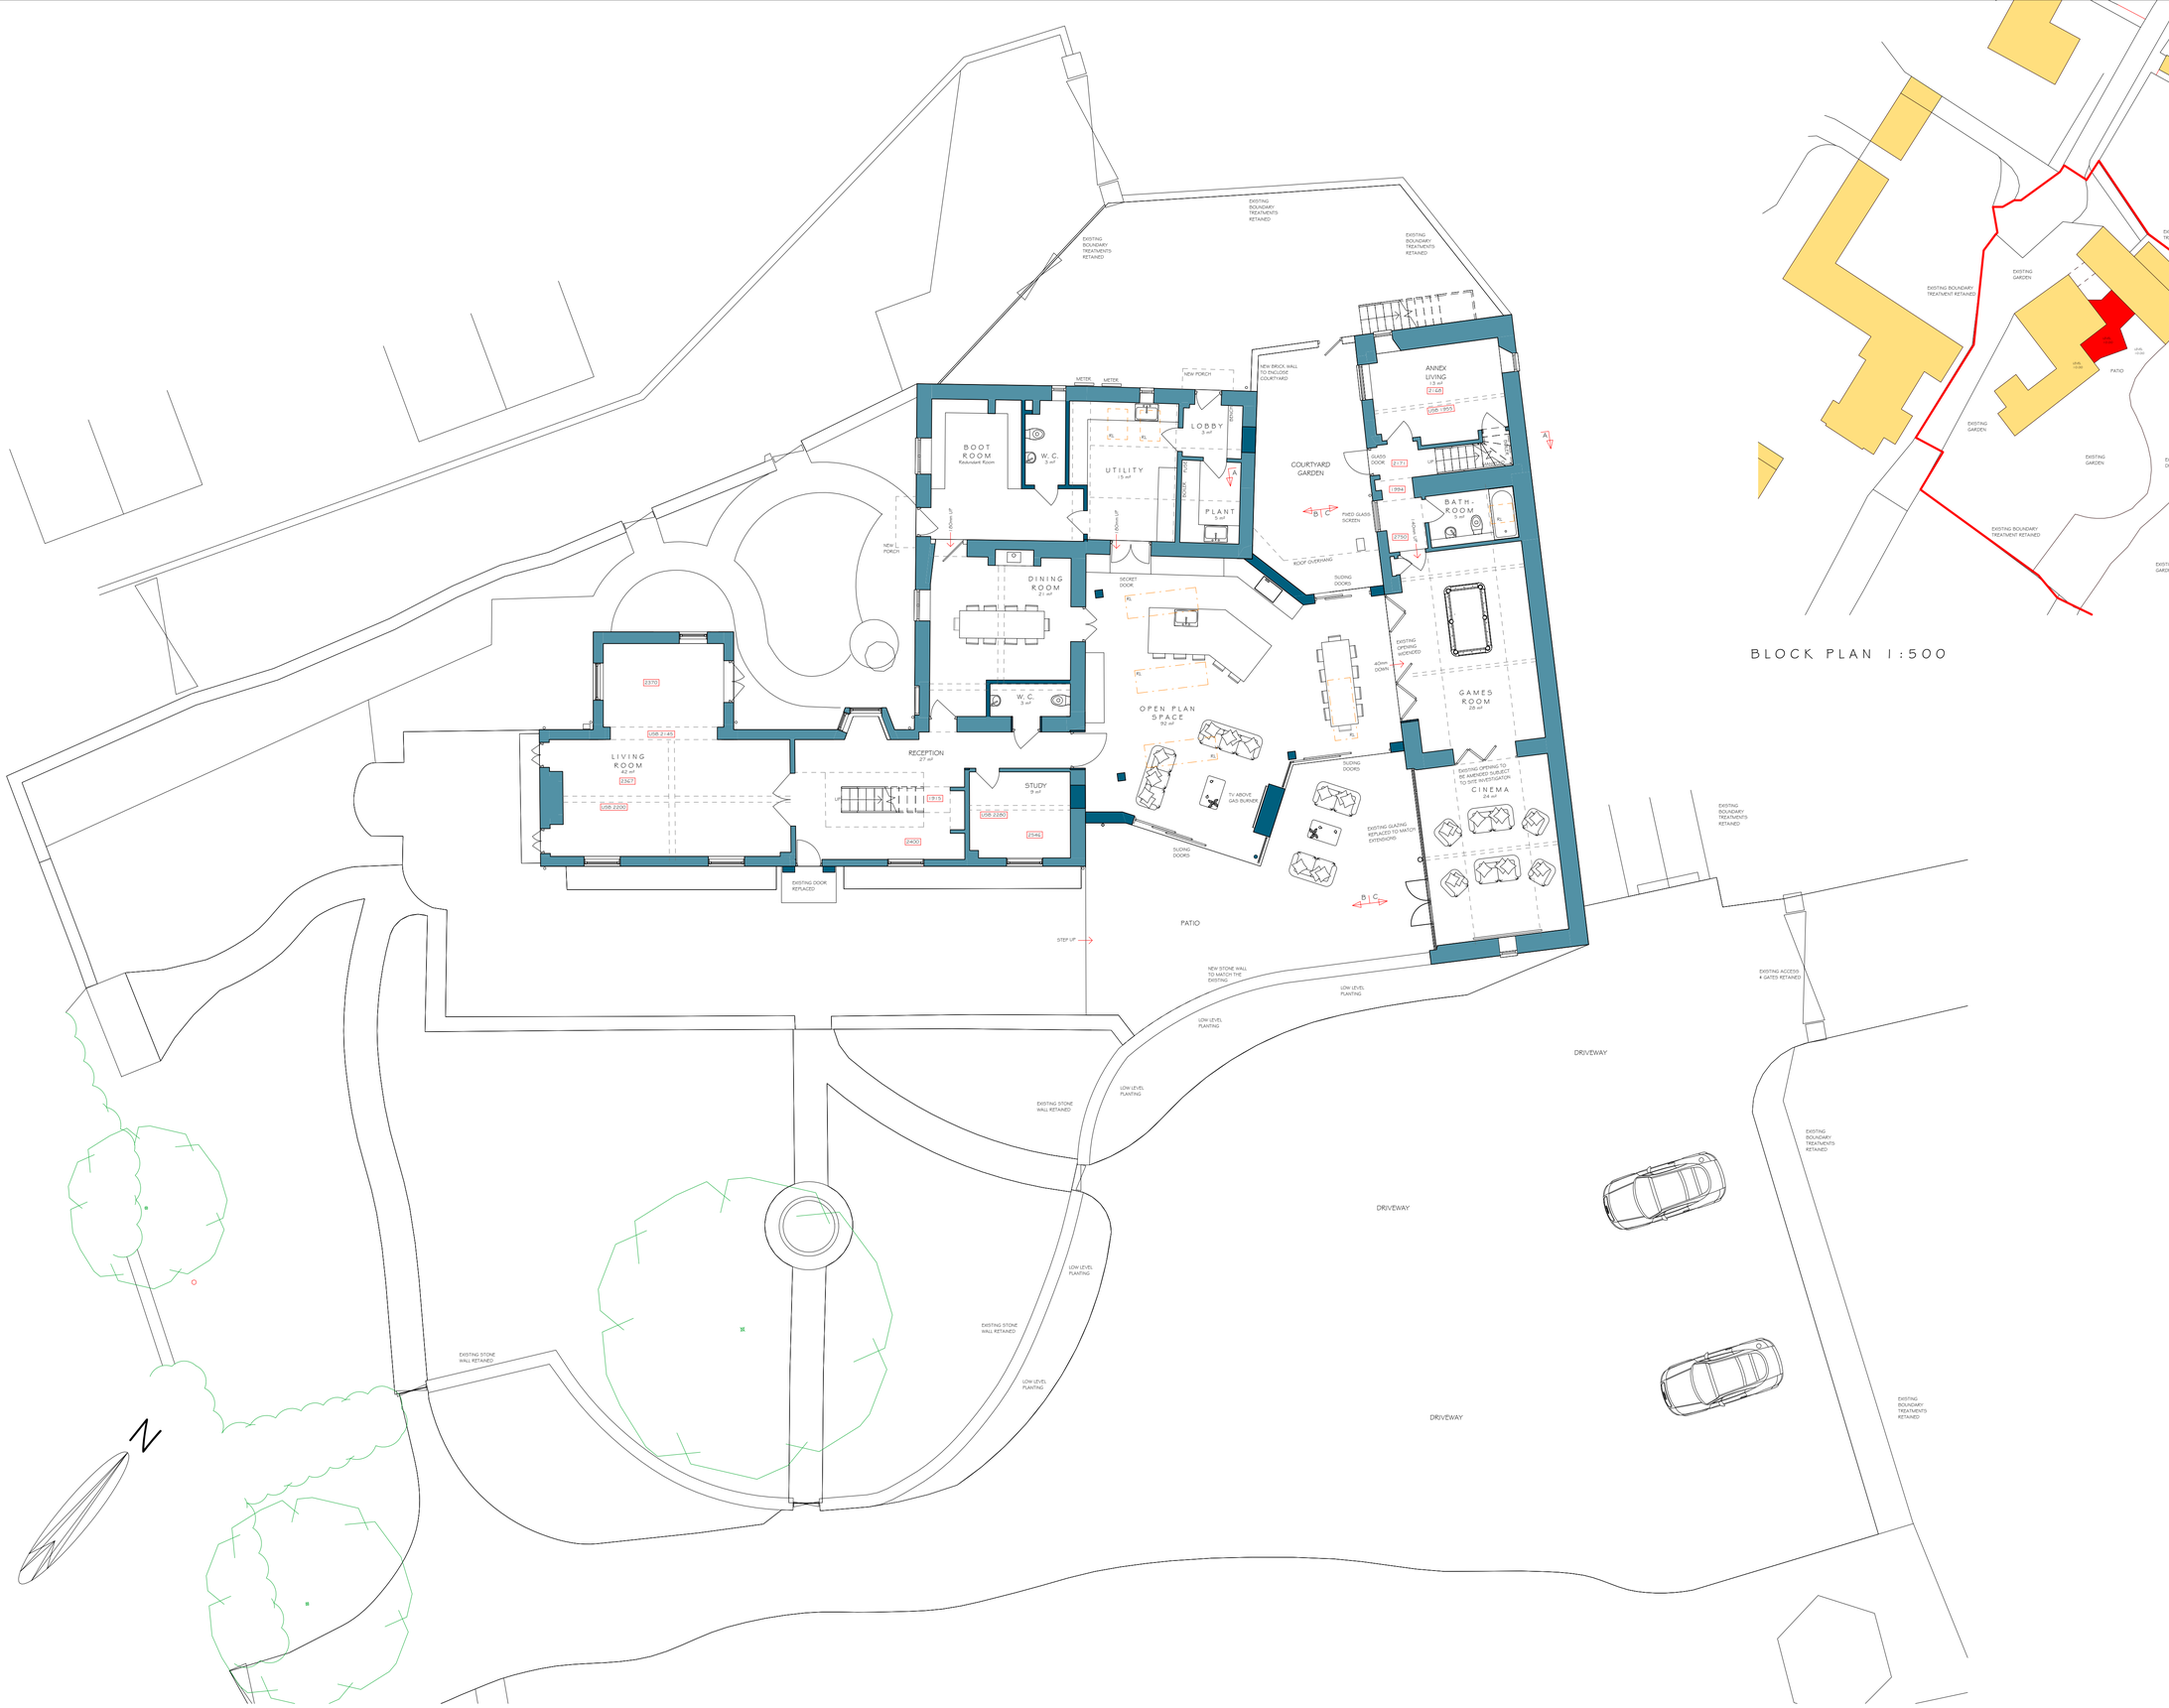


GROUND FLOOR SITE PLAN

BLOCK PLAN 1:500

bi Design Architecture

ENQUIRIES@BIDESIGN-ARCHITECTURE.CO.UK

DERBY OFFICE
79 HIGH STREET, REPTON, DERBYSHIRE, DE65 6GF
T: 01283 704092

WEST MIDLANDS OFFICE
42A HIGH STREET, SUTTON COLDFIELD, B72 1UJ
T: 0121 354 5205

WWW.BIDESIGN-ARCHITECTURE.CO.UK

PLEASE NOTE: USE FIGURED DIMENSIONS ONLY. CONTRACTOR TO CHECK ALL LEVELS AND DIMENSIONS ON SITE PRIOR TO WORKS COMMENCING AND REPORT AND DISCREPANCIES TO BI DESIGN ARCHITECTURE

Project: Proposed extensions and Alterations at

Address: Postern Hill Farm, Over Lane, Hazlewood, DE56 4AG

Client: Streets & Hayles

Drawing: Planning - As Proposed - Ground Floor Site Plan & Block Plan

Job Ref: 1347HS Date: 31/08/2022

Drawn By: AM Checked By: DB

Scale: 1:100, 1:500 Drawing No: 07

Paper size: A1


MEMBER OF THE CHARTERED INSTITUTE OF BUILDING
MEMBER OF THE CHARTERED INSTITUTE OF ARCHITECTURAL TECHNOLOGISTS
AFFILIATE MEMBER OF THE ROYAL INSTITUTE OF BRITISH ARCHITECTS



FRONT ELEVATION



SIDE ELEVATION

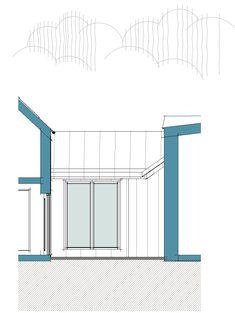


PARTIAL ELEVATION
A-A




REAR ELEVATION



PARTIAL ELEVATION
B-B

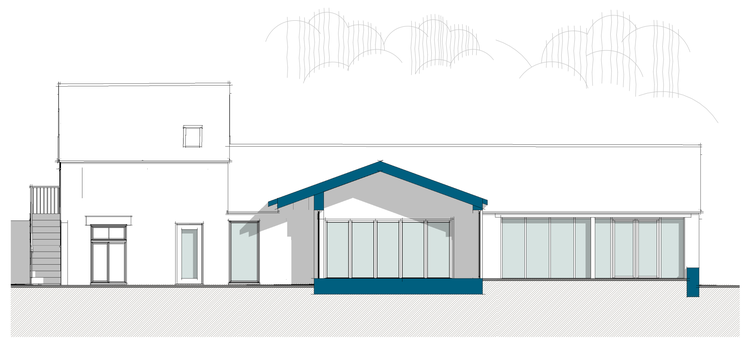

PARTIAL ELEVATION
C-C

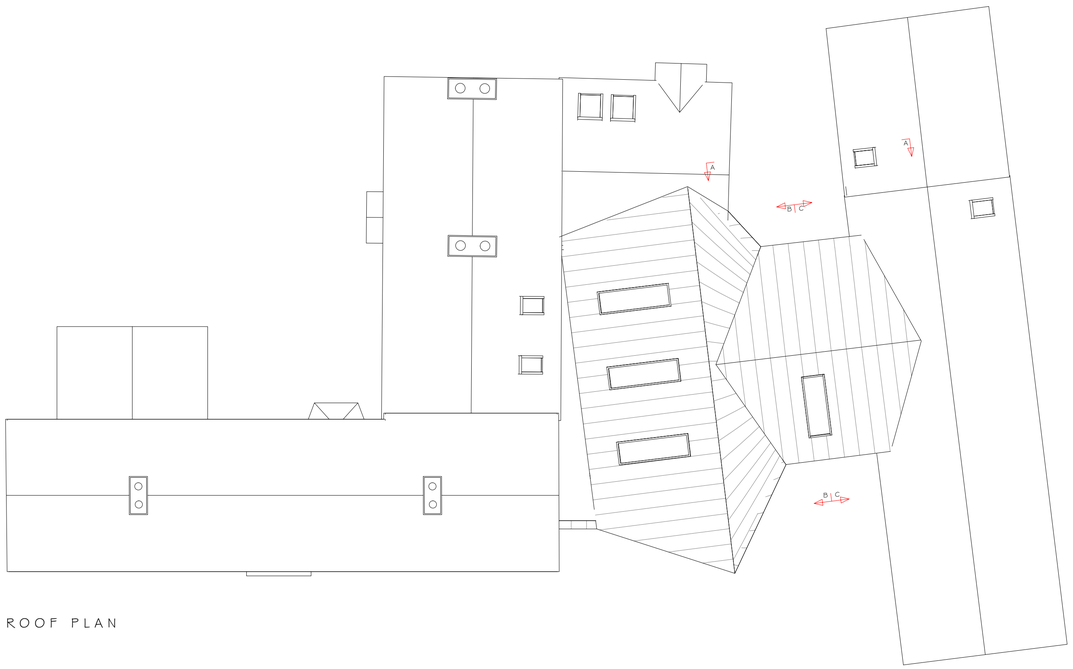

ROOF PLAN

MATERIALS

WALLS: METAL STANDING SEAM
ROOF: METAL STANDING SEAM
WINDOWS: ALUMINIUM
DOORS: ALUMINIUM

0m 2m 4m 6m 8m 10m

Scale 1:100

bi Design Architecture

HEAD OFFICE
79 HIGH STREET, REPTON, DERBYSHIRE, DE65 6GF
T: 01283 704082

WEST MIDLANDS OFFICE
42A HIGH STREET, SUTTON COLDFIELD, B72 1UJ
T: 0121 354 3205

ENQUIRIES@BIDESIGN-ARCHITECTURE.CO.UK WWW.BIDESIGN-ARCHITECTURE.CO.UK

PLEASE NOTE: USE FIGURED DIMENSIONS ONLY. CONTRACTOR TO CHECK ALL LEVELS AND DIMENSIONS ON SITE PRIOR TO WORKS COMMENCING AND REPORT ANY DISCREPANCIES TO BI DESIGN ARCHITECTURE

Project: Proposed extensions and Alterations at

Address: Postern Hill Farm, Over Lane, Hazlewood, DE56 4AG

Client: Streets & Hayles

Drawing: Planning - As Proposed - Roof Plan & Elevations

Job Ref: 1347HS Date: 17/08/2022

Drawn By: AM Checked By: DB

Scale: 1:100 Drawing No: 08

Paper size: A1

MEMBER OF THE CHARTERED INSTITUTE OF BUILDING
MEMBER OF THE CHARTERED INSTITUTE OF ARCHITECTURAL TECHNOLOGISTS
AFFILIATE MEMBER OF THE ROYAL INSTITUTE OF BRITISH ARCHITECTS