
Garage and Carport
30 Top Hagg Lane Fritchley

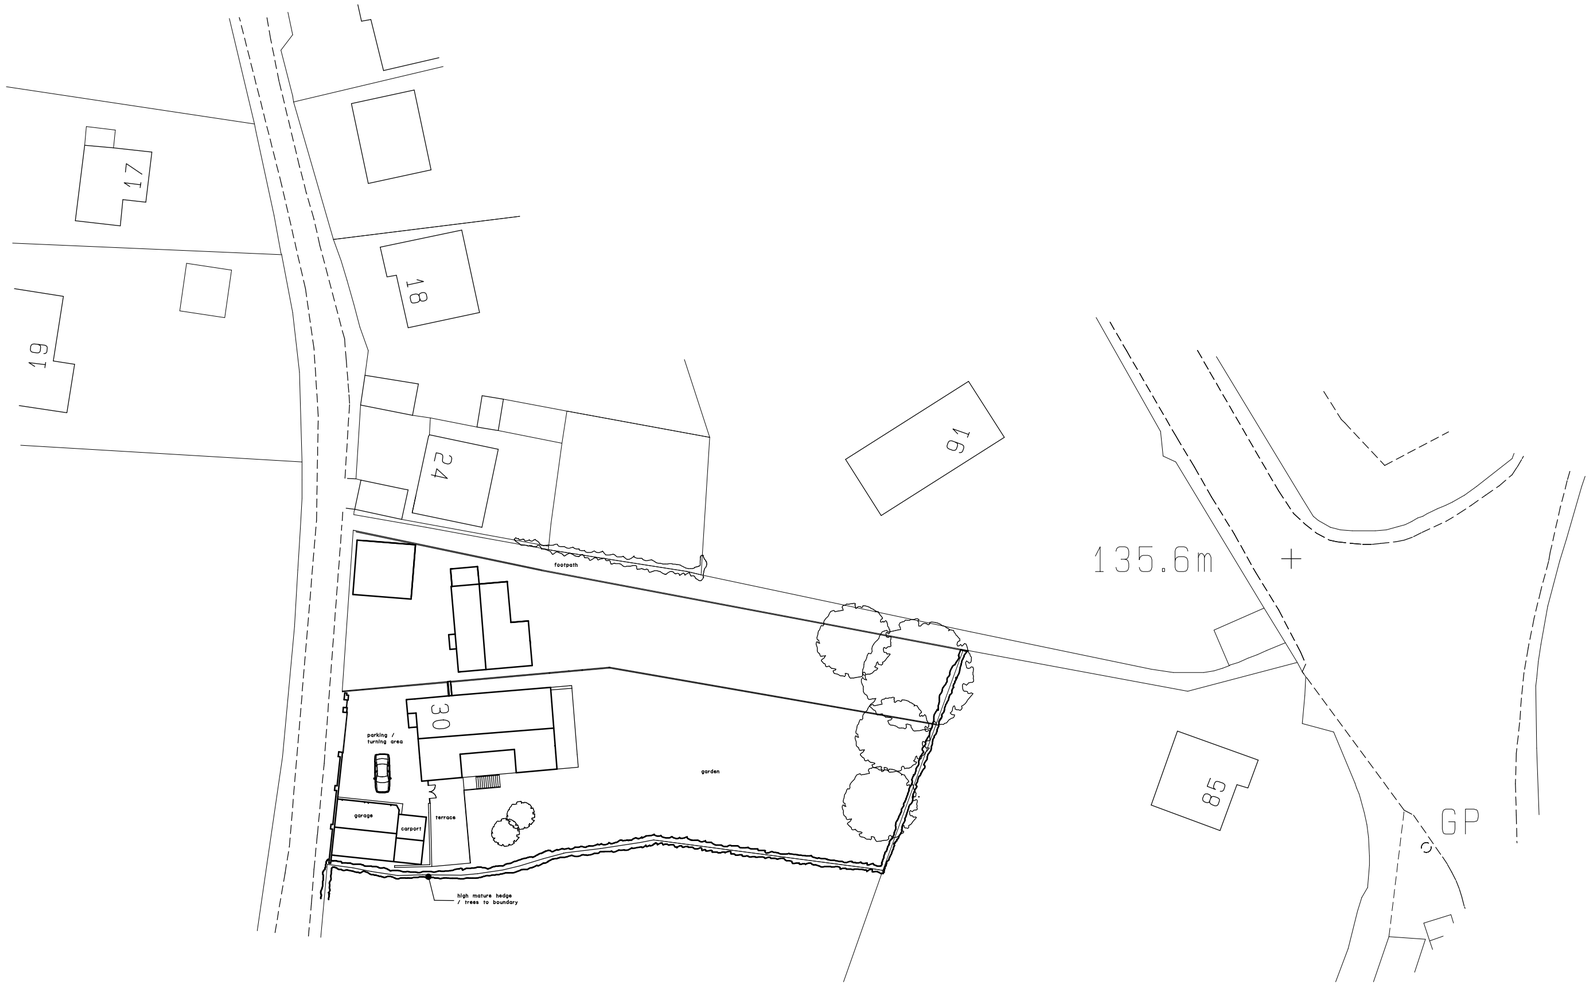

Client Mr.&Mrs.C.CALDER

Title Block Plan

Scales	Date	Drawing No.	Rev.
1:500	APRIL 2022	4000-1	